
29 Hargate Road HPK/2013/0214

Side Elevation to show position of Decking

Proposed Deck shown in Red.

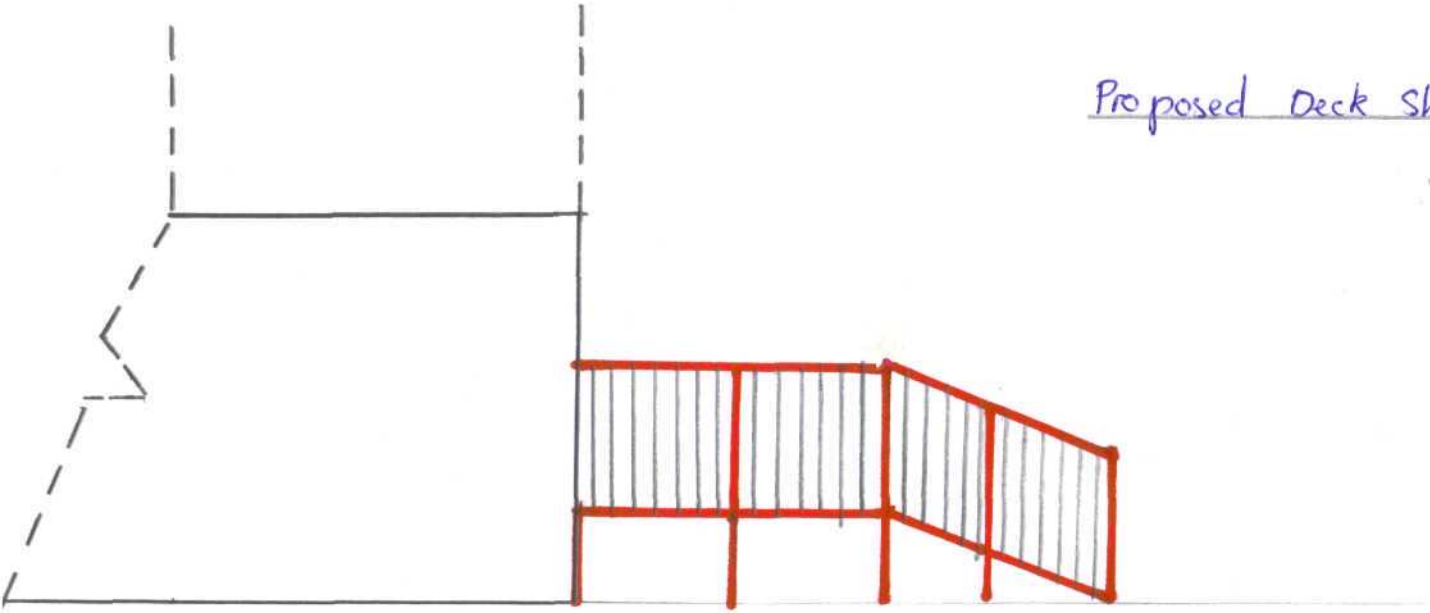

Scale 1:50