

PROPOSED REAR ELEVATION

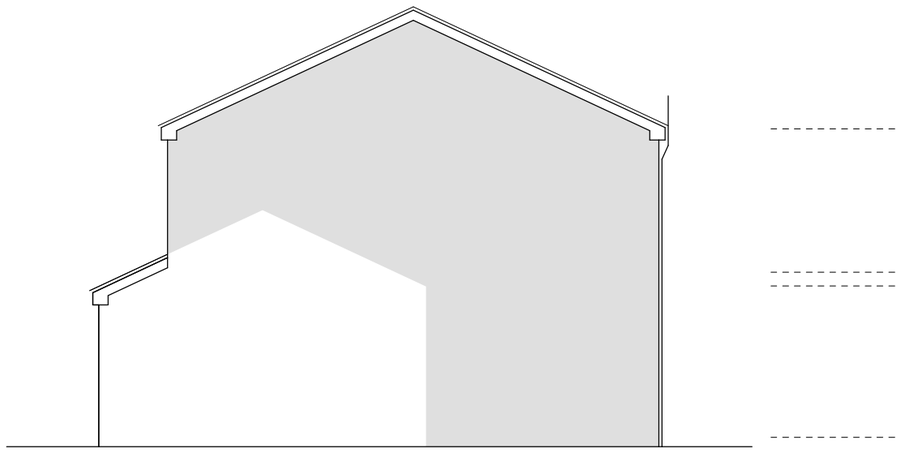

PROPOSED SIDE ELEVATION



PROPOSED FRONT ELEVATION

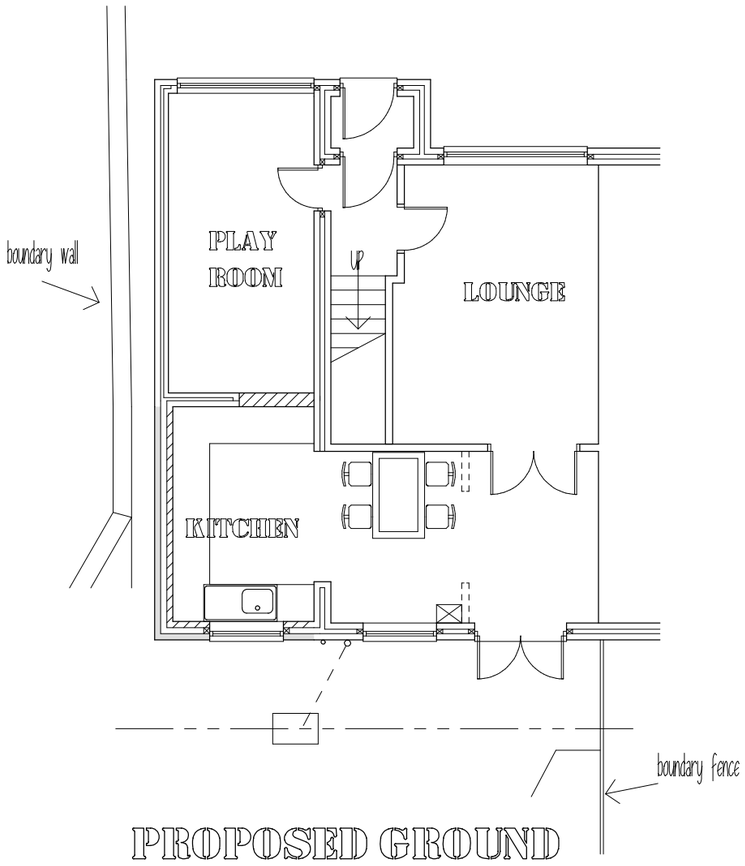

PROPOSED GROUND FLOOR PLAN

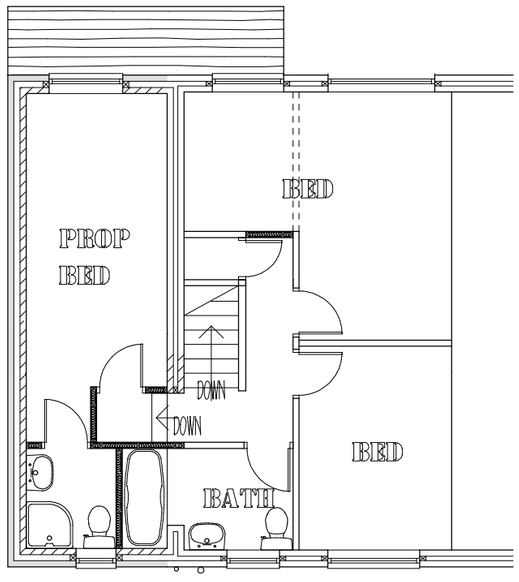

PROPOSED FIRST FLOOR PLAN

REVISIONS:
A. Gable window deleted. 24.6.2013.

THIS DRAWING IS NOT TO BE COPIED
OR REPRODUCED
WITHOUT THE PRIOR WRITTEN
CONSENT OF PLANMART LTD.

PLANMART

Client:

Mr. P. Wallroth

7 Castle St, Hadfield, Glossop. SK13 2BT.

Project:

Proposed two storey side extension

Title:

Proposed plans and elevations (planning drawing only)

Scale: 1:100	A3 sheet
Drawn: MH	Date: April 2013
Project no.: 2449	Drawing no.: 2449-2A

PLANMART LIMITED
53A High St. West, Glossop,
Derbyshire. SK13 8AZ.
Tel: 01457 863153 E mail: planmart@btconnect.com