
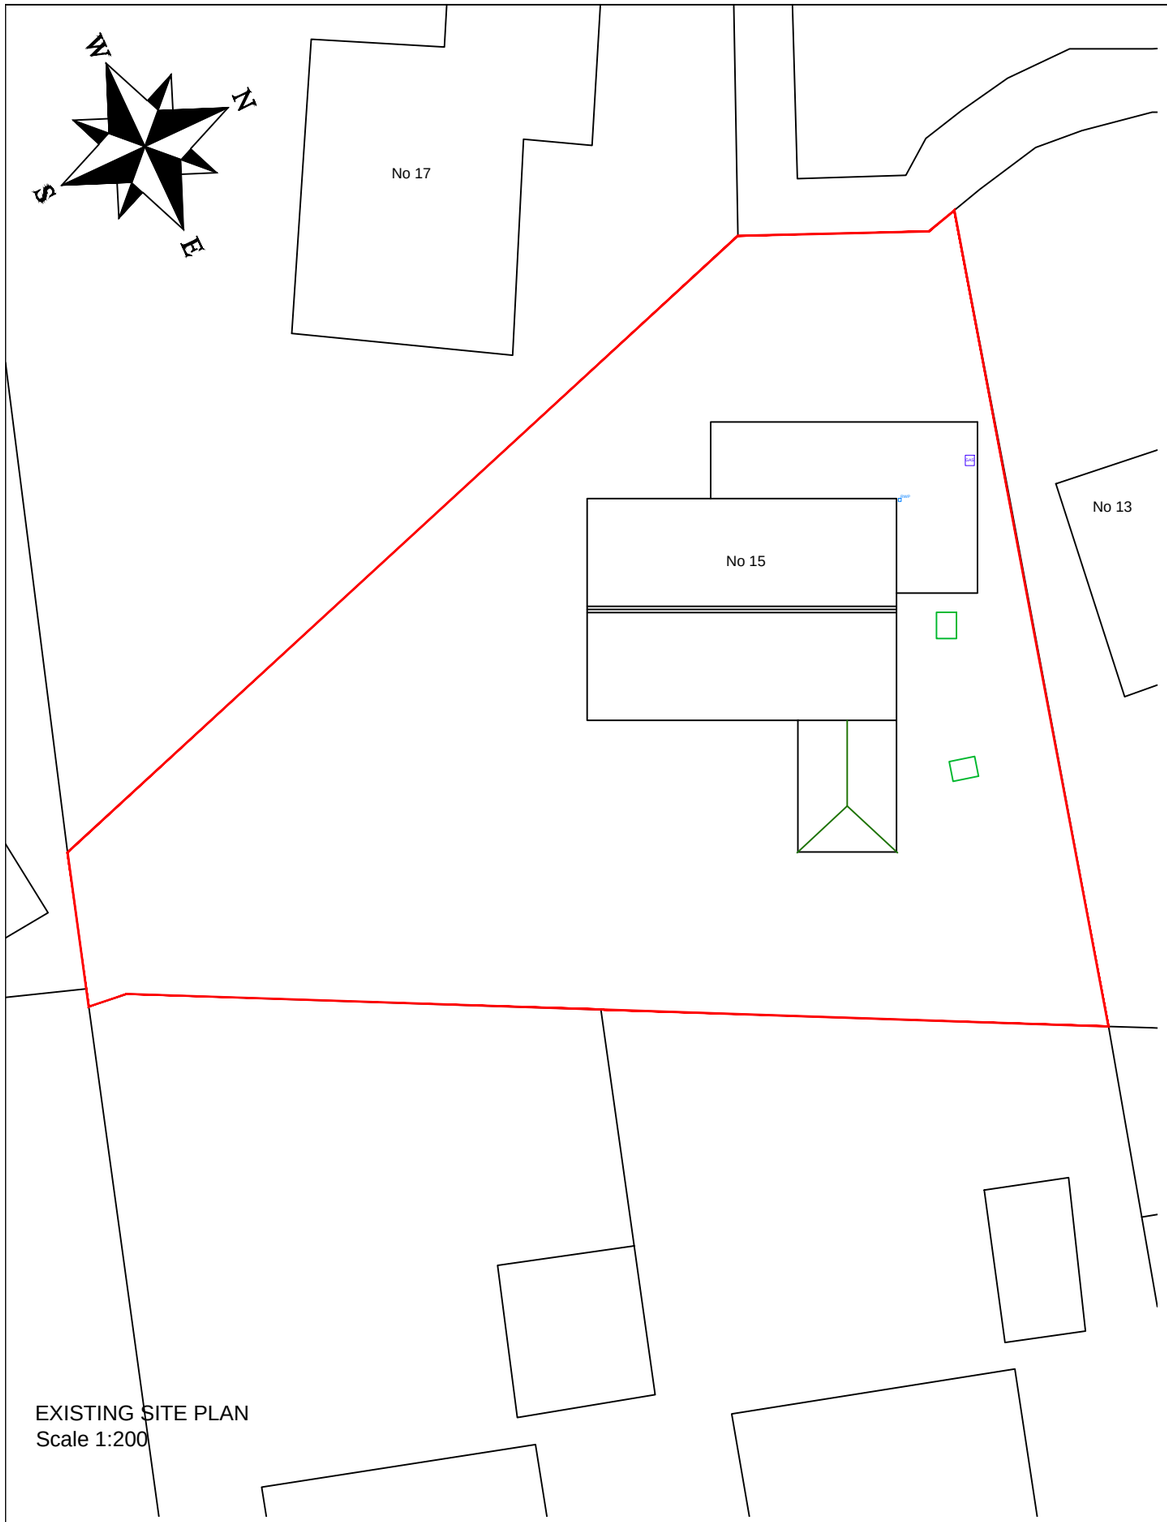


EXISTING SITE PLAN
Scale 1:200

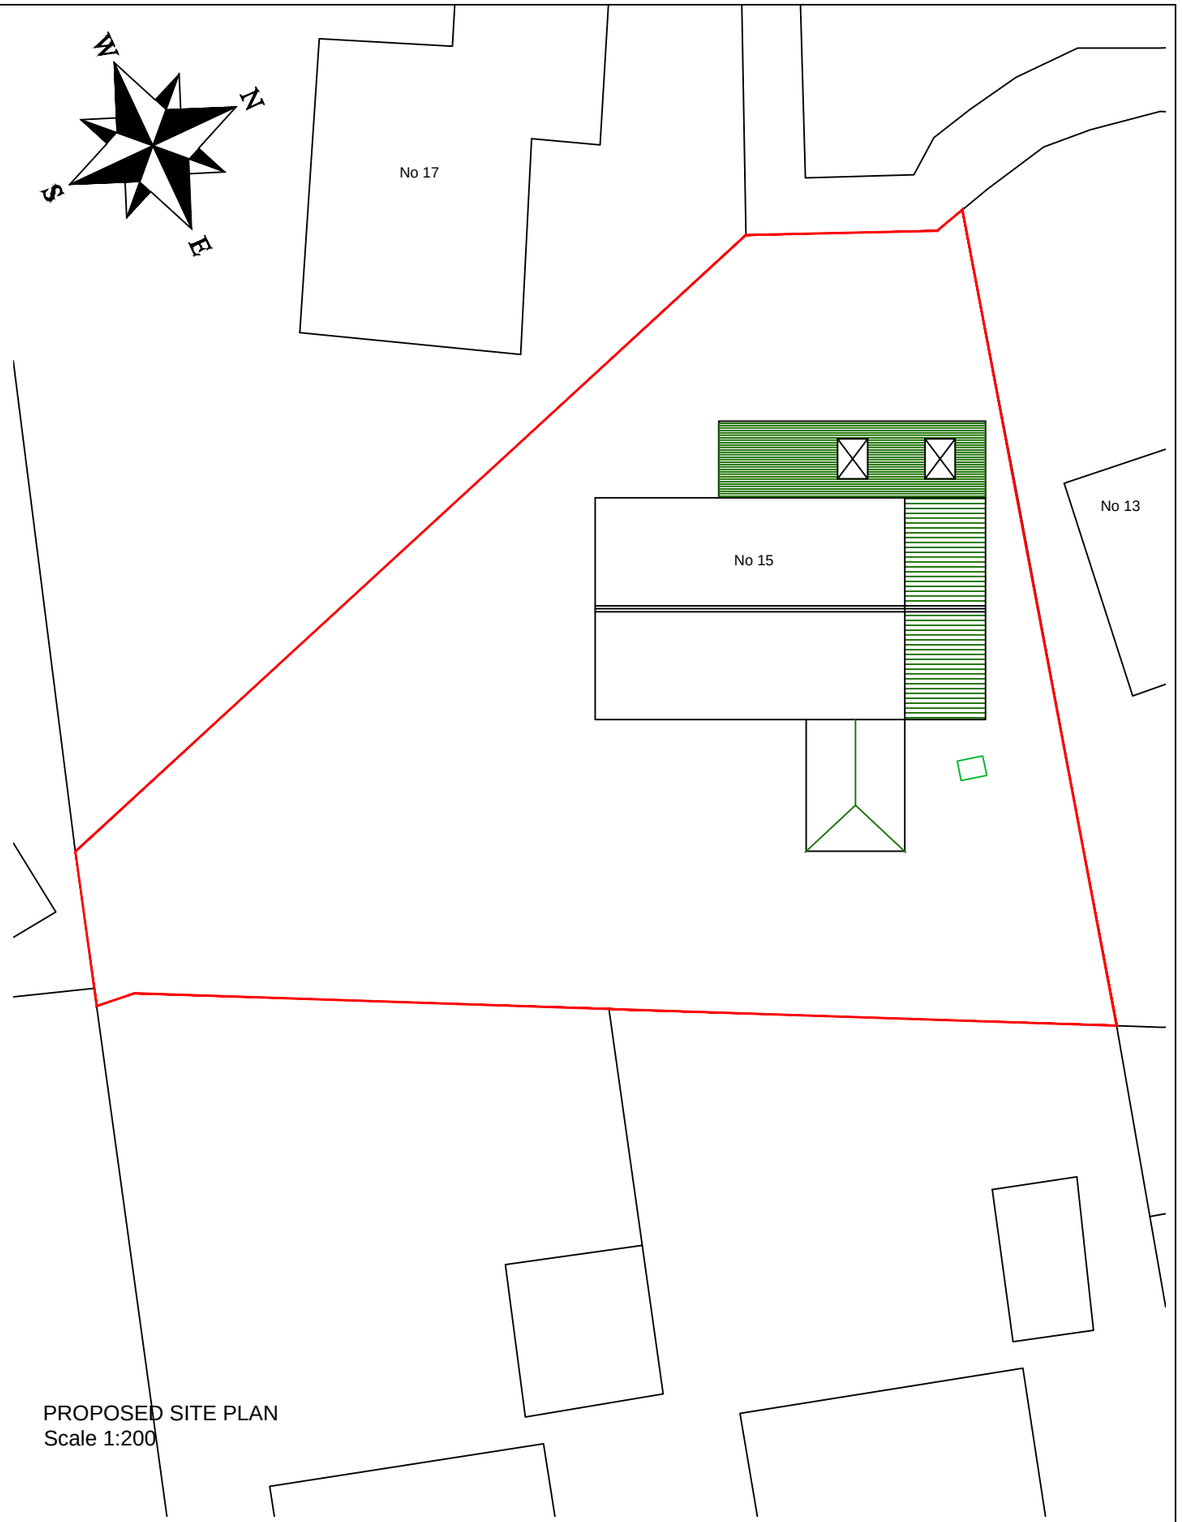

PROPOSED SITE PLAN
Scale 1:200

N&F Partnership Building Consultants

email: mail@nickharden.com mobile: 07917125231

All levels and dimensions must be checked on site by contractor prior to commencement of works. Any variations must be reported to N&F Partnership.
All information hereon in is the copyright of N&F Partnership. Copying in full or in part is forbidden without the written permission from N&F Partnership.

PROJET
PROPOSED EXTENSIONS AT:
15 Meadow Close
Whaley Bridge
High Peak

DRAWING TITLE
Existing and Proposed Site Plans

CLIENT
Mr and Mrs Hayden

DATE	Apr '13	DRAWING No	REV
DRAWN BY	NH	167-1.02	A
SCALE	1:200@A3		