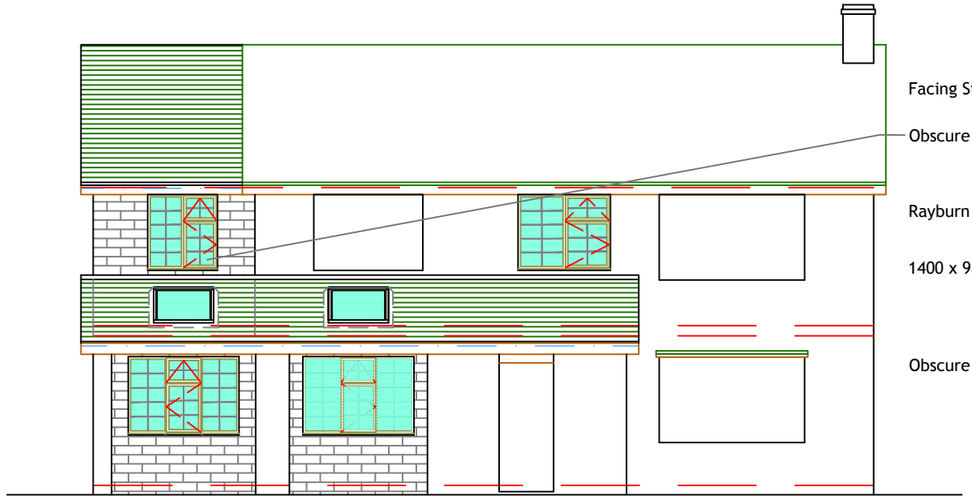



Facing Stonework to match existing

Obscure glazing to en-suite

Rayburn flue new position


1400 x 980 Velux rooflights

Obscure glazing to cloaks WC

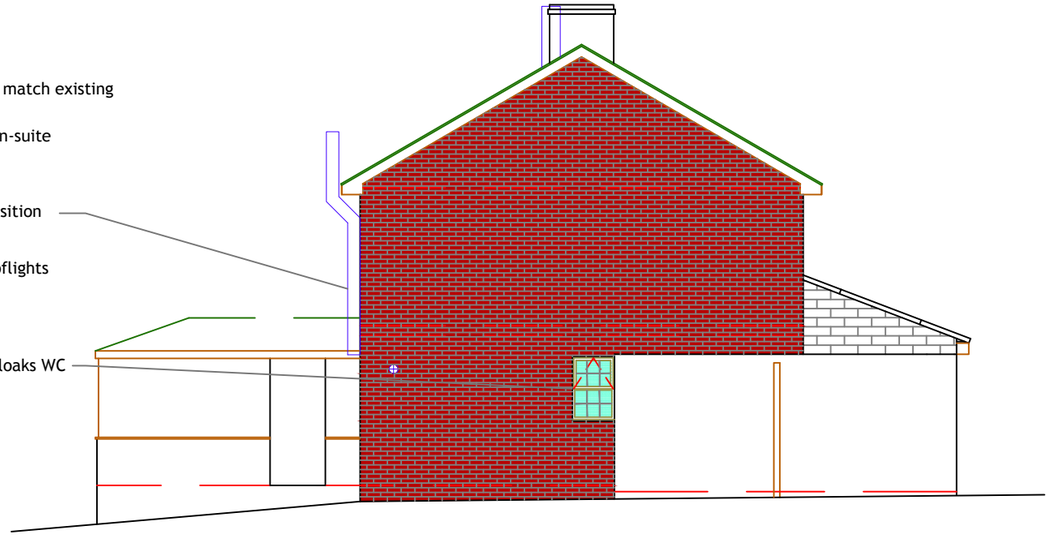

PROPOSED FRONT ELEVATION


PROPOSED SIDE ELEVATION

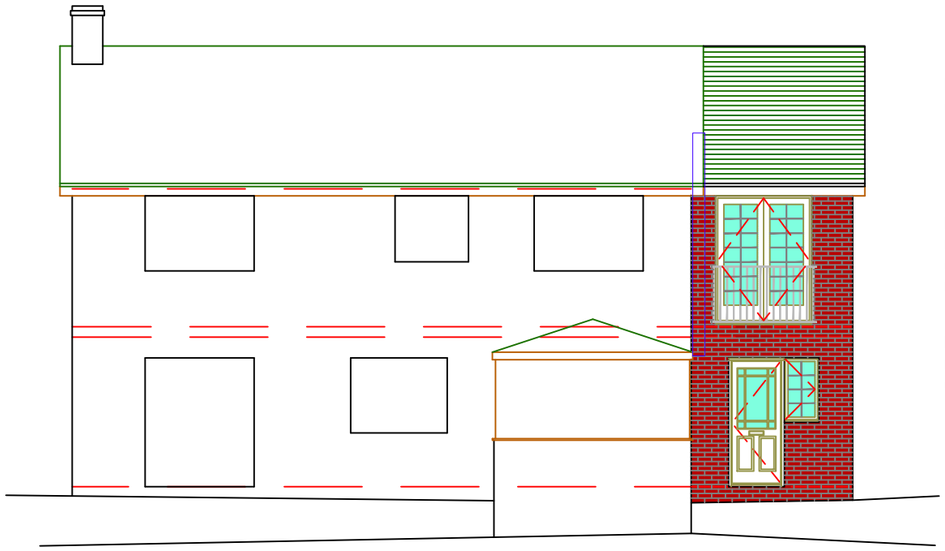

Roof tiles to match existing type and colour

Double doors to have metal railing guarding to comply with building regulations

New facing brickwork to match existing type and clour

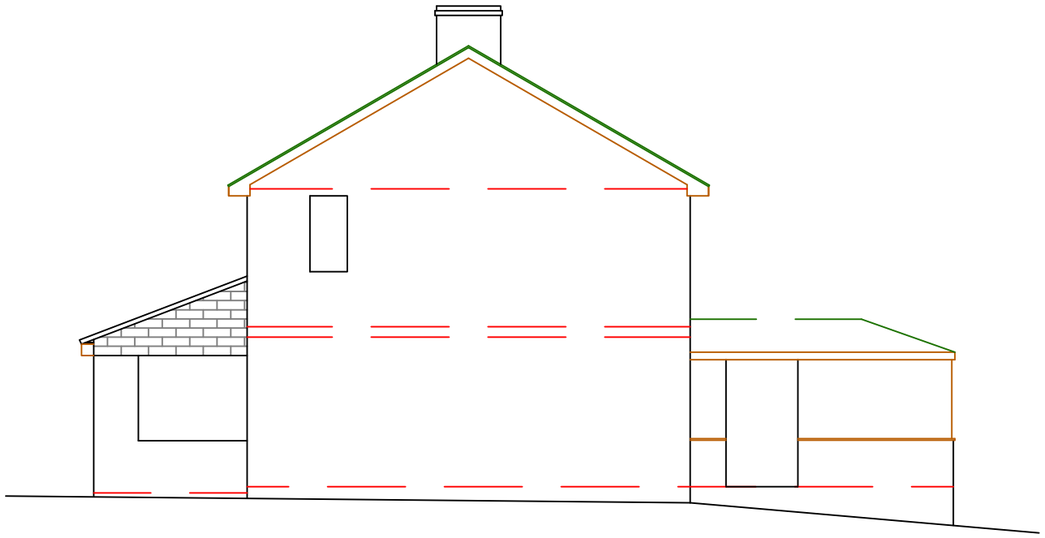

PROPOSED REAR ELEVATION

PROPOSED SIDE ELEVATION

Two Storey Option 3 & 4

N&F Partnership Building Consultants

email: mail@nickharden.com mobile: 07917125231

All levels and dimensions must be checked on site by contractor prior to commencement of works. Any variations must be reported to N&F Partnership.
All information hereon in is the copyright of N&F Partnership. Copying in full or in part is forbidden without the written permission from N&F Partnership.

PROJET	DRAWING TITLE	CLIENT	DATE	DRAWING No	REV
PROPOSED EXTENSIONS AT: 15 Meadow Close Whaley Bridge High Peak	Proposed Elevations Two Storey Option 4	Mr and Mrs Hayden	June '13	167-4.01	B
			DRAWN BY NH		
			SCALE 1:100@A3		