
HPK/2013/0352

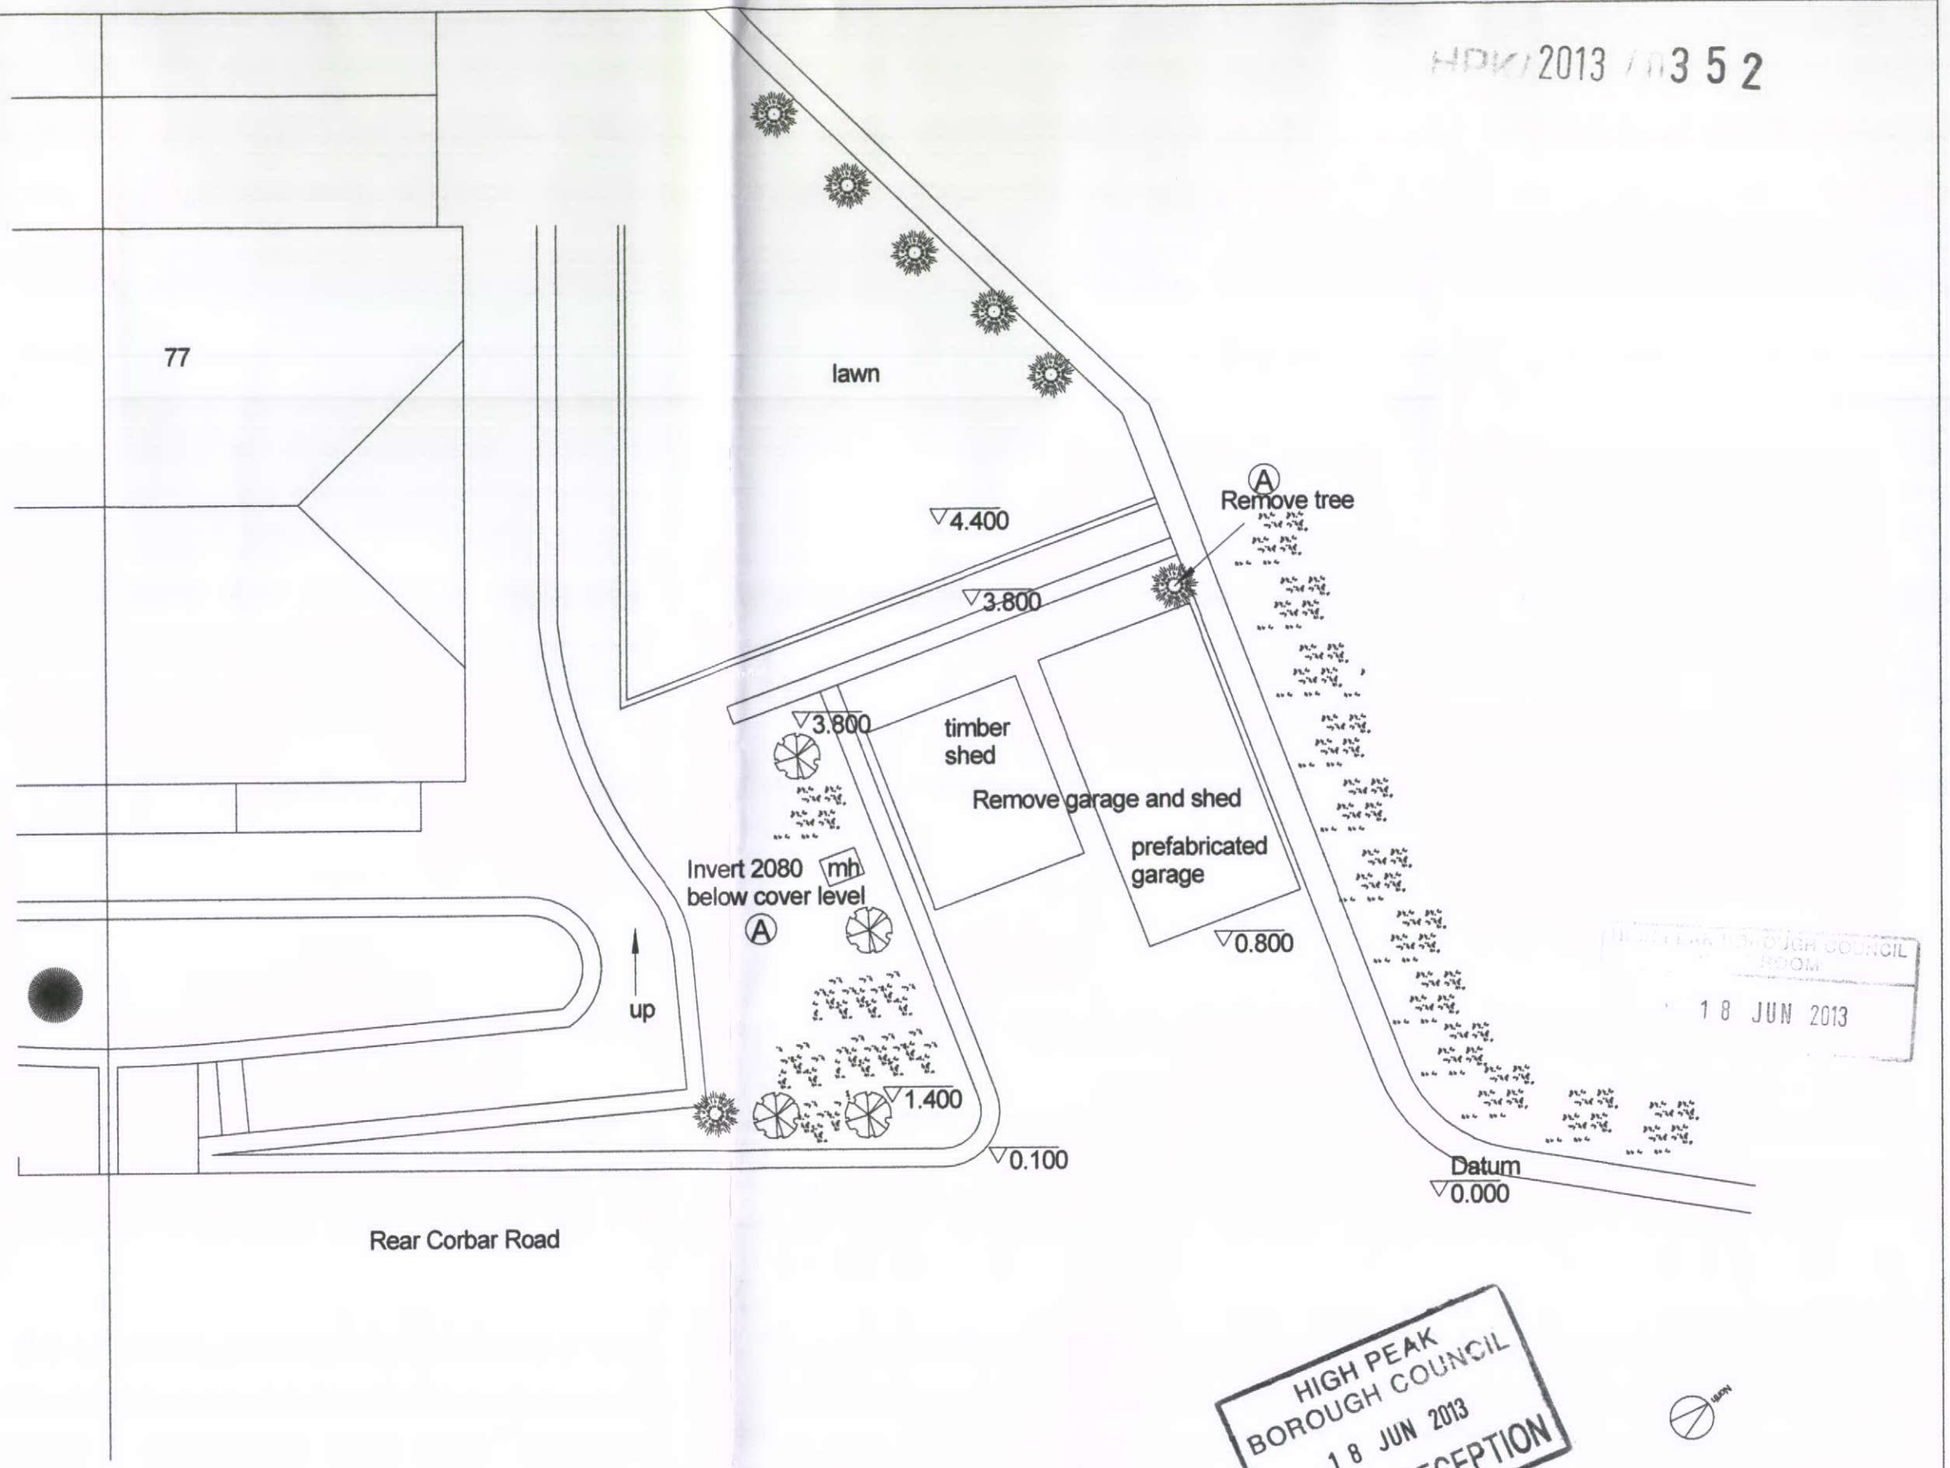

HIGH PEAK BOROUGH COUNCIL
18 JUN 2013
BUXTON RECEPTION

HIGH PEAK BOROUGH COUNCIL
18 JUN 2013

Rev	Details	Date
A	Completed for planning	14.6.13

PROPOSED GARAGE & STORE
AT 77 CORBAR ROAD, BUXTON,
FOR MR D CHAPLIN,
SITE SURVEY.

Trevor Gilman Design
7, Athelstane Terrace, 7, Manchester Road, Buxton,
Derbyshire SK17 6SE
07773 381824 gilmantrevor@gmail.com

Scale 1/100

28.5.13

Drg No CHAPLIN 021

Rev A