
HPK/2013/0352

HPK/2013/0352

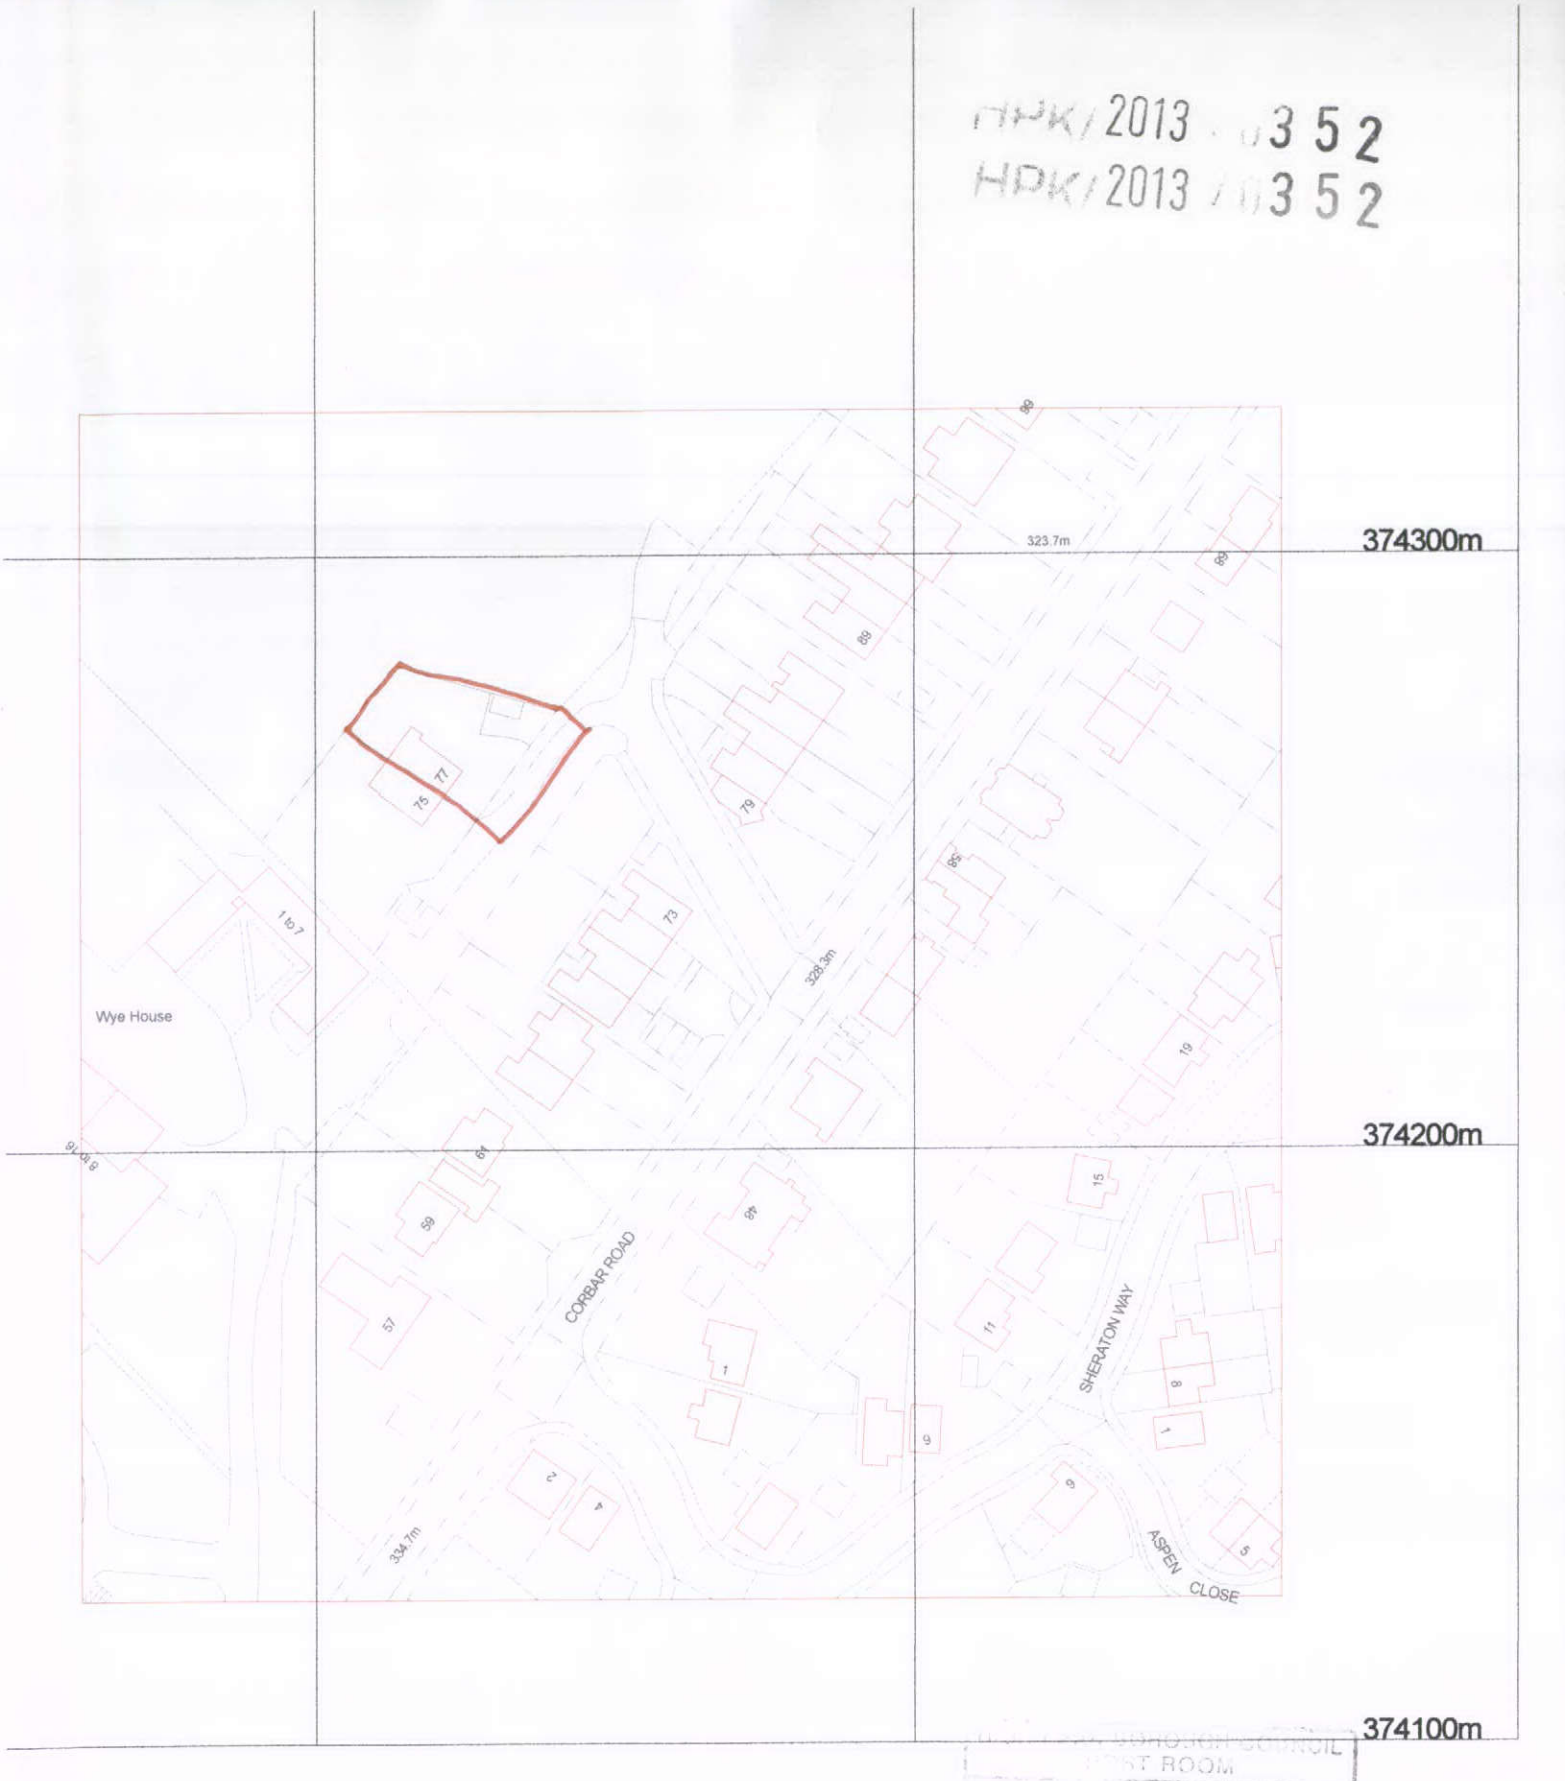

REC'D 18 JUN 2013

Crown Copyright. All rights reserved. Licence no. 100041040

PROPOSED GARAGE & STORE
AT 77 CORBAR ROAD, BUXTON,
FOR MR D CHAPLIN,
LOCATION PLAN.

Trevor Gilman Design
7, Athelstane Terrace, 7, Manchester Road, Buxton,
Derbyshire SK17 6SE
07773 381824 gilmantrevor@gmail.com

Drg no CHAPLIN os Drawn 17.6.13