
HPK/2013 352

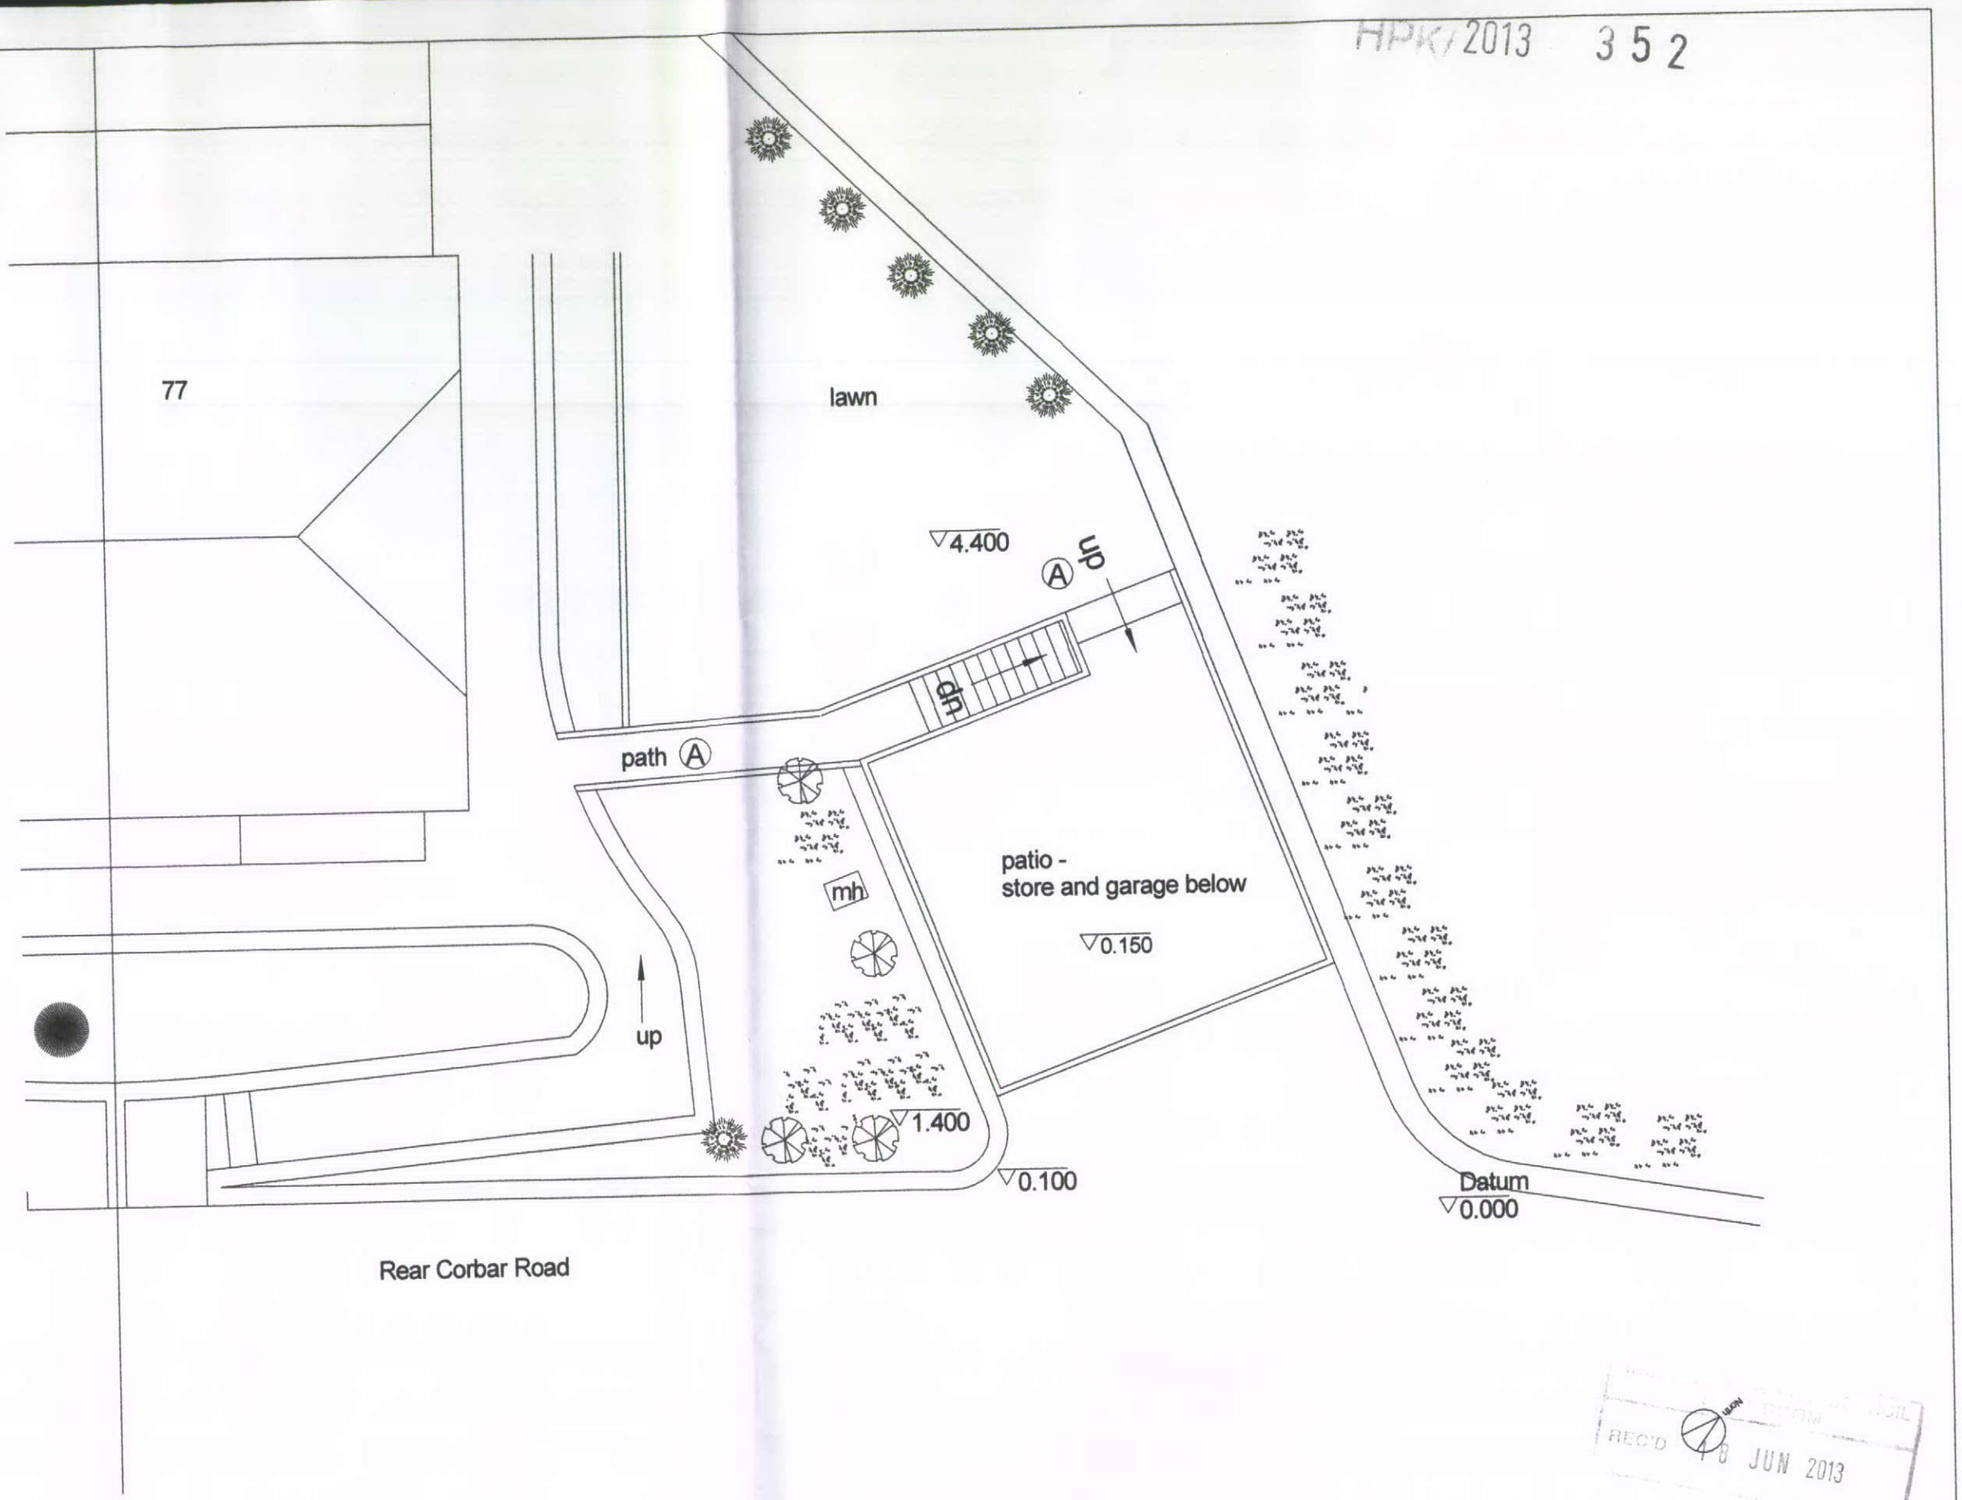

REC'D 06 JUN 2013

Rev	Details	Date
A	Completed for planning	14.6.13

PROPOSED GARAGE & STORE
AT 77 CORBAR ROAD, BUXTON,
FOR MR D CHAPLIN,
PROPOSED LAYOUT.

Trevor Gilman Design
7, Athelstane Terrace, 7, Manchester Road, Buxton,
Derbyshire SK17 6SE
07773 381824 gilmantrevor@gmail.com

Scale 1/100 | 28.5.13

Drg No CHAPLIN 022 | Rev A