
HPK/2013/0279

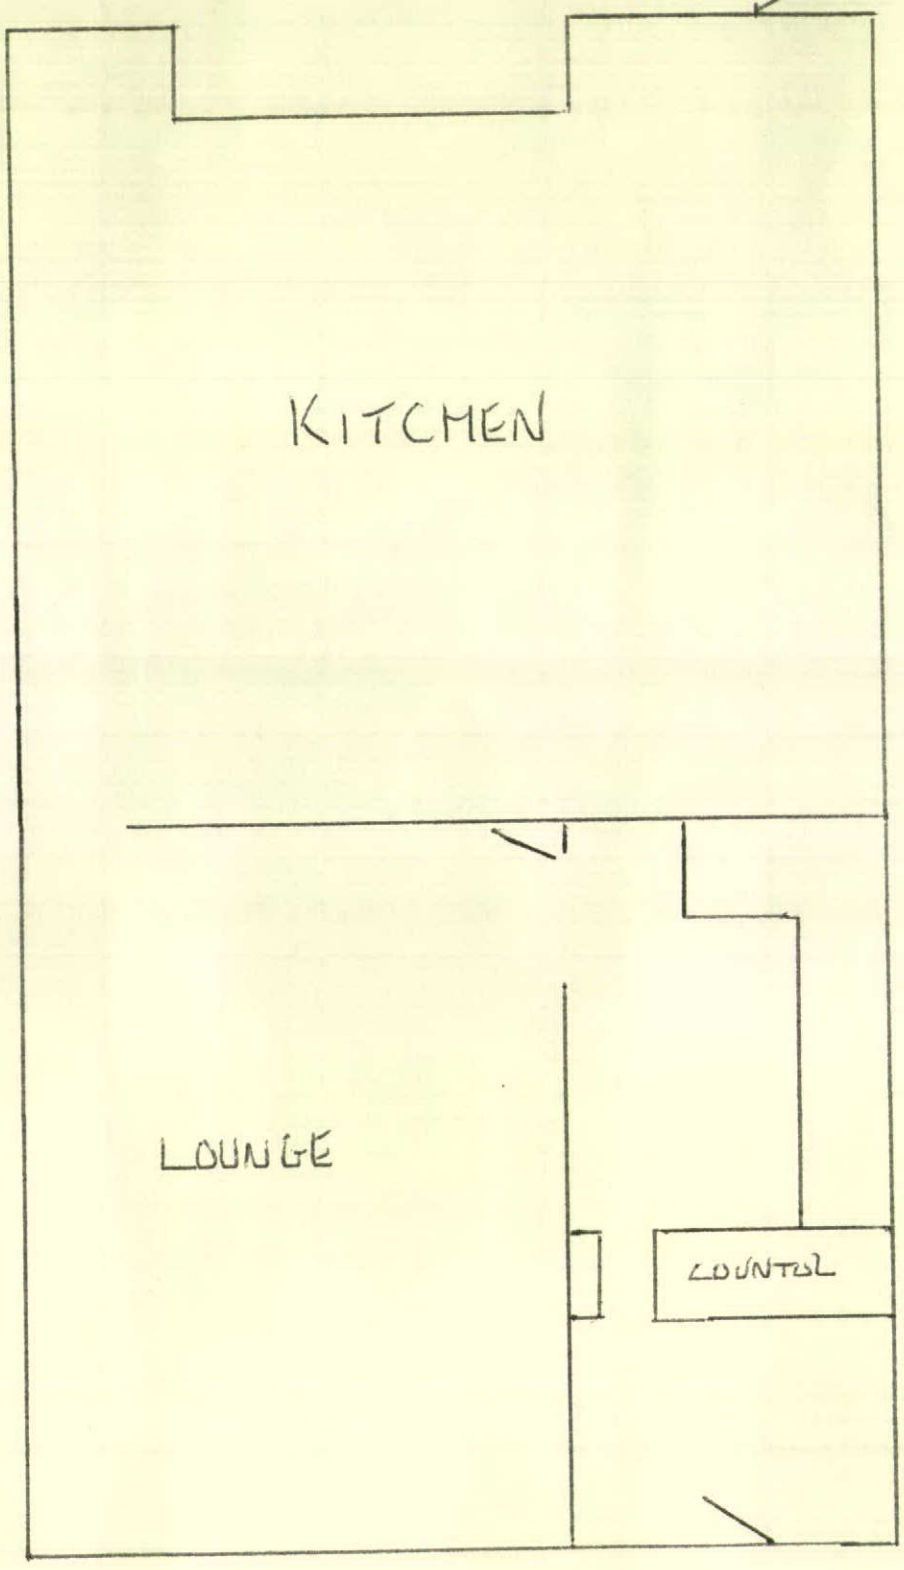

9 GREEN LANE CHINLEY SK23 6BA

SCALE 1:50

PROPOSED.

02

HIGH PEAK BOROUGH COUNCIL
POST ROOM
REC'D 21 JUN 2013