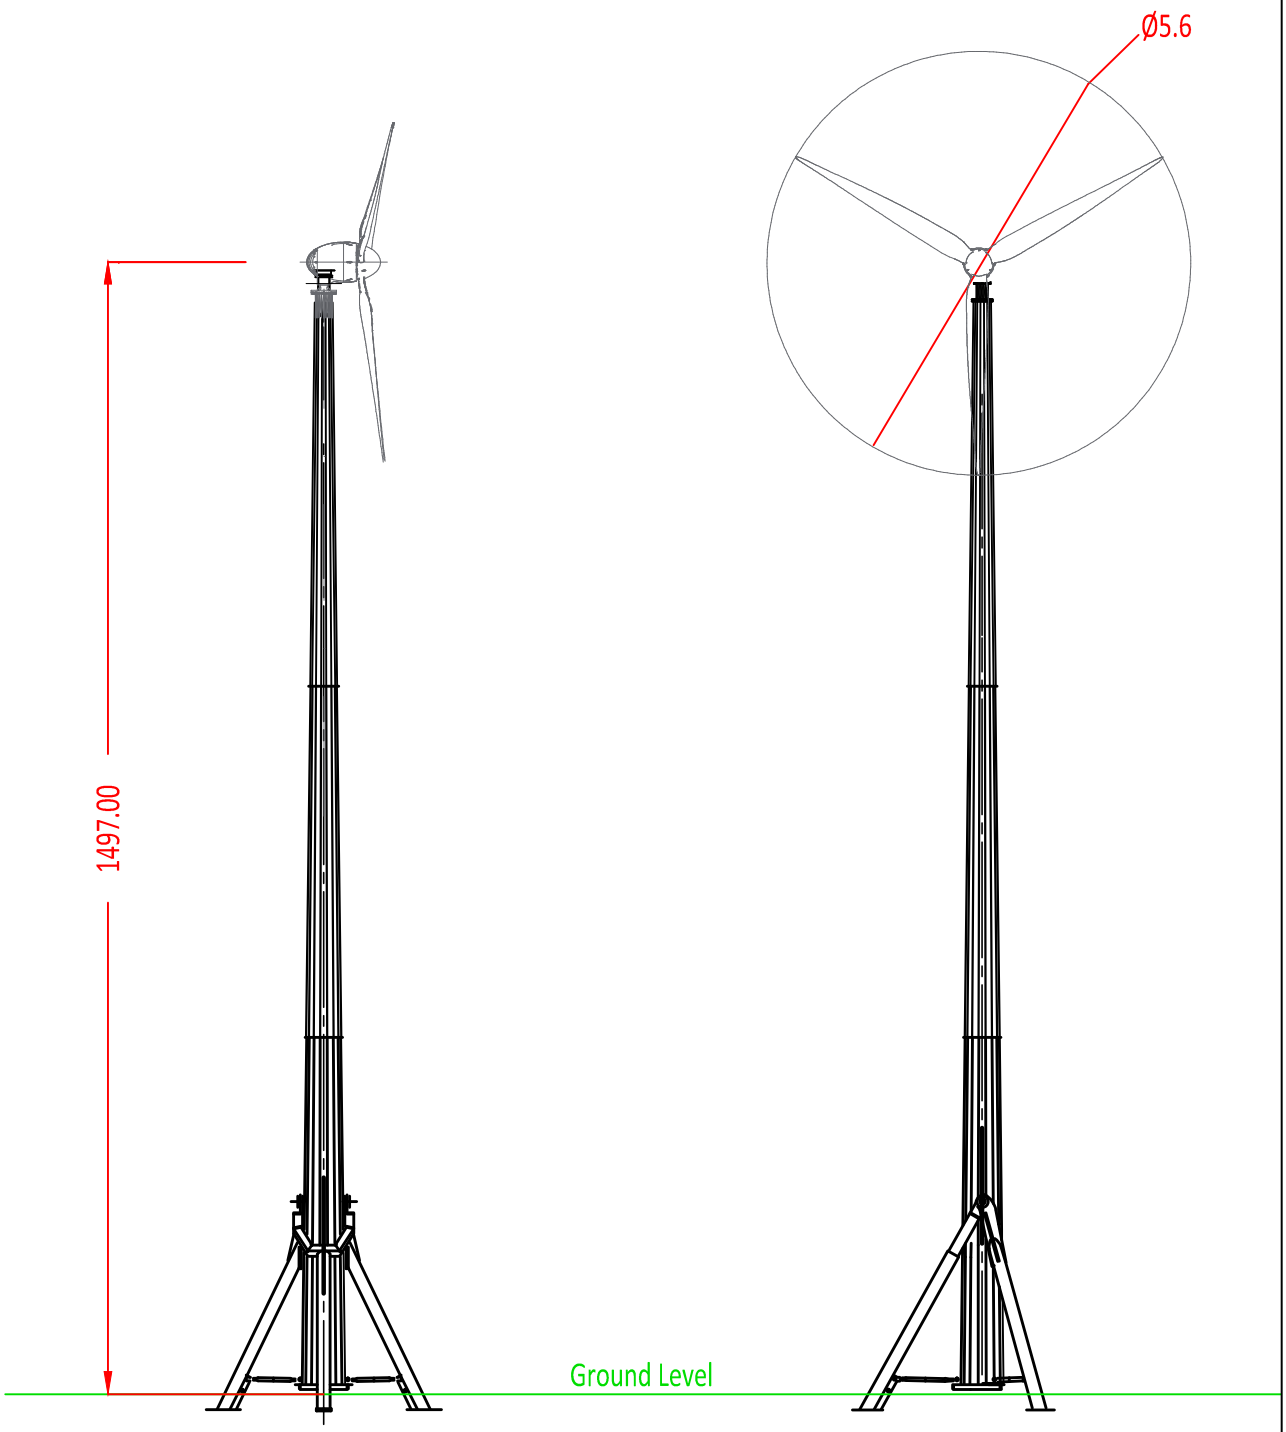


THE GRANARY • HONINGHAM THORPE
COLTON • NORWICH • NR9 5BZ
Registered in England and Wales, No. 7118010

Title:
Elevation Drawing;

QR-H5

Date
Aug 2012

Scale(s)
1:100

Drawn By
HB

DWG. No.

REVISIONS

No.	Date	Notes	Int.	Ckd.
1	10/08/12	Removal of underground line as requested	HB	TD

windcrop
FREE NATURAL ENERGY