
Brook House Farm SK17 7HW - Block Plan A3

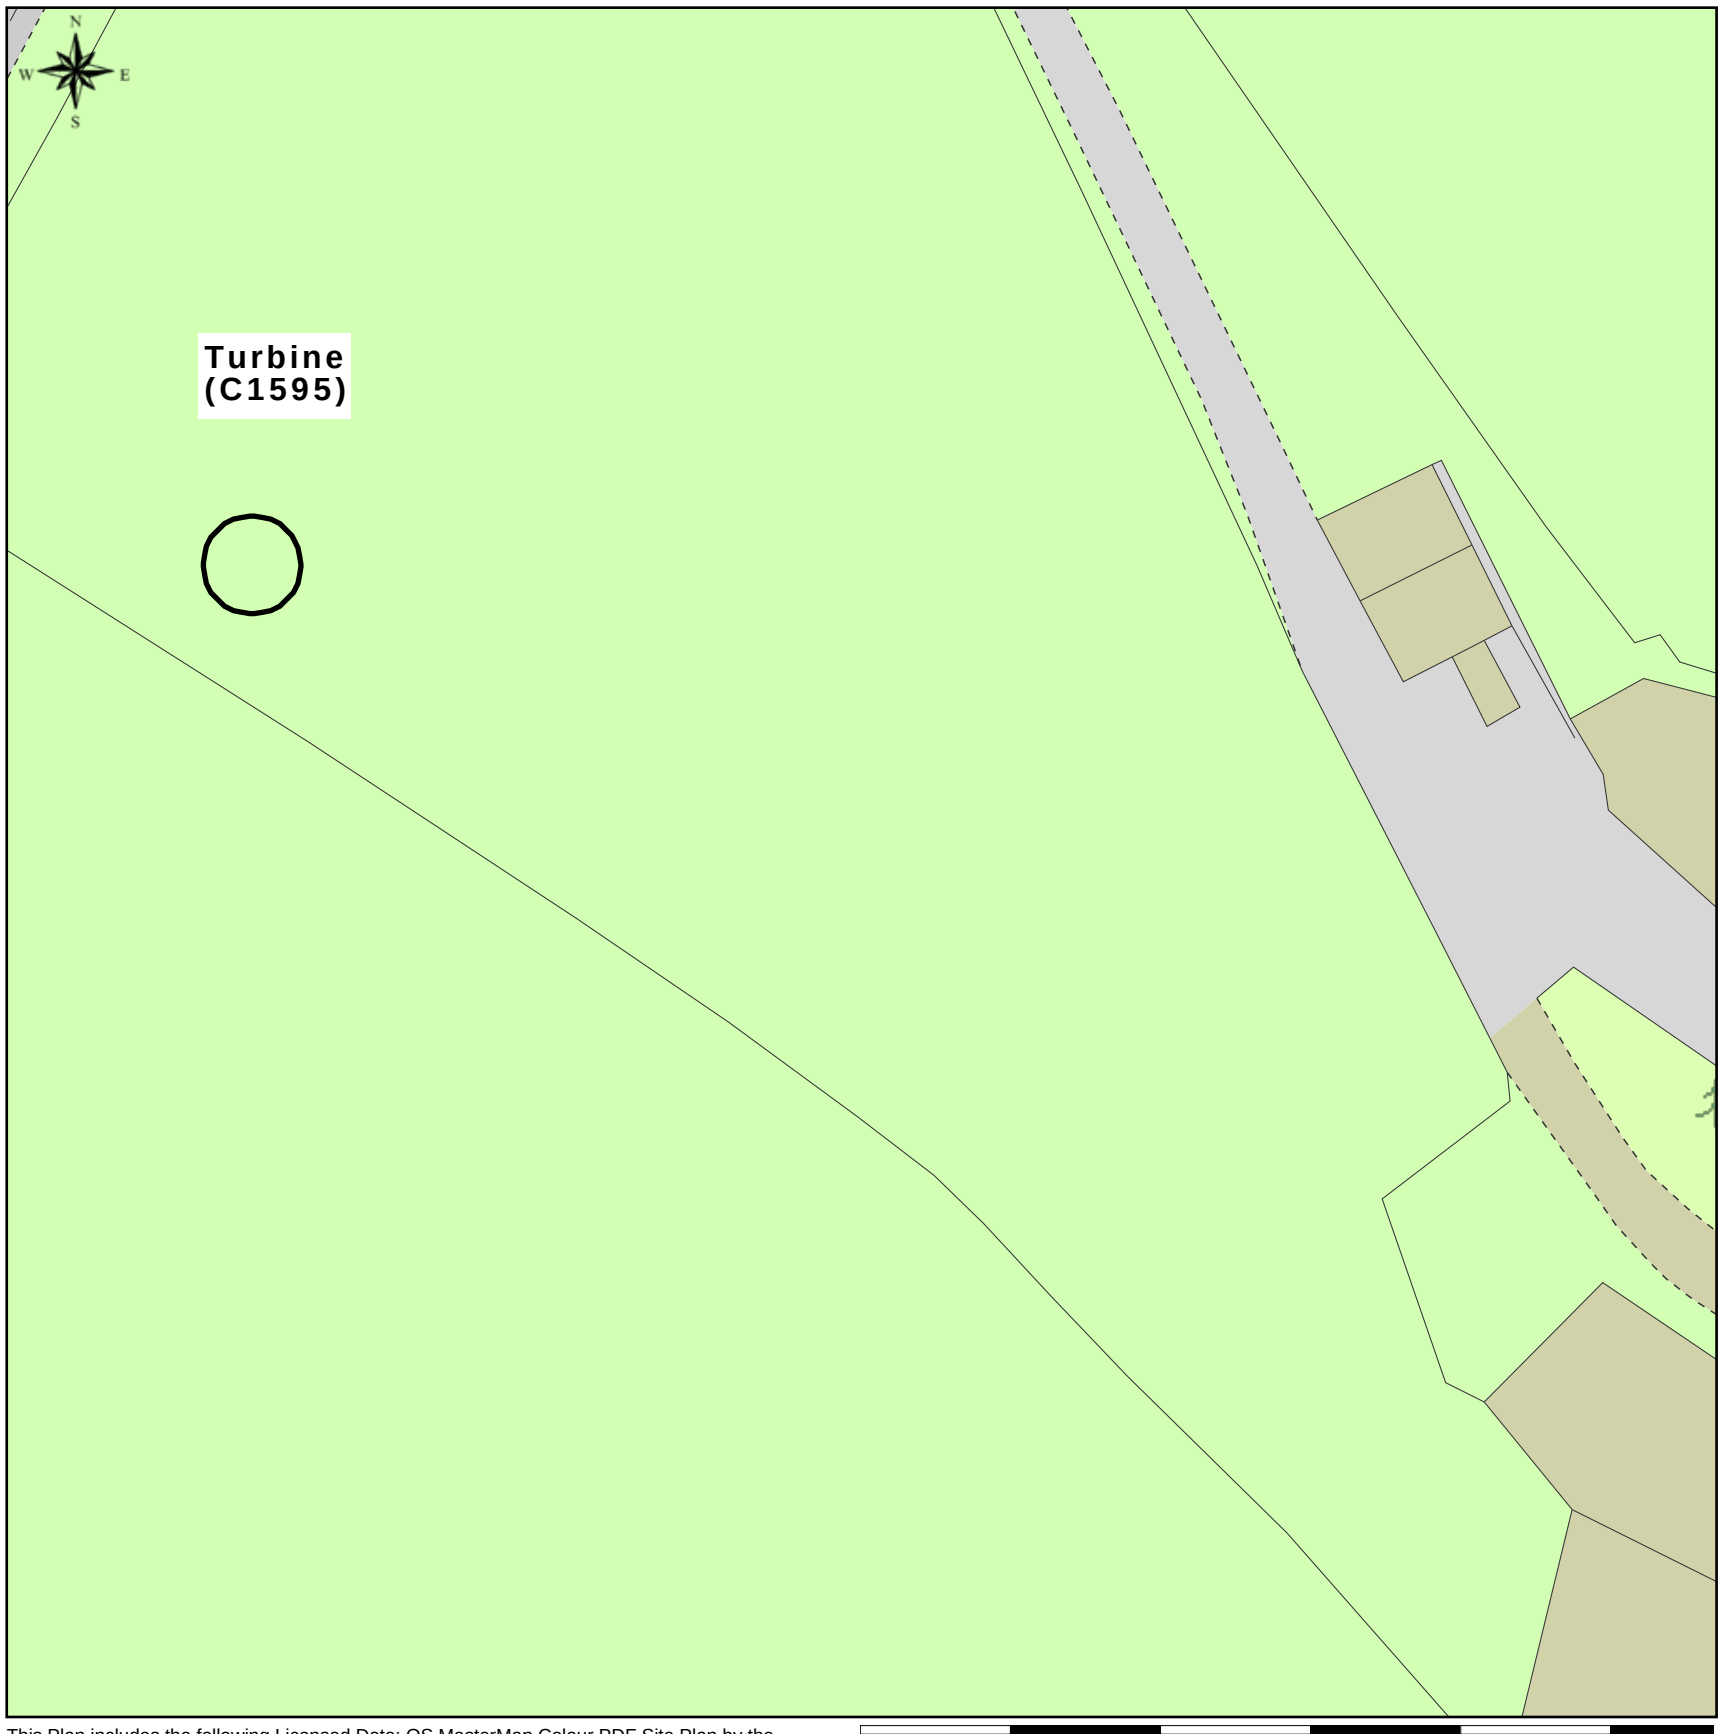

This Plan includes the following Licensed Data: OS MasterMap Colour PDF Site Plan by the Ordnance Survey National Geographic Database and incorporating surveyed revision available at the date of production. Reproduction in whole or in part is prohibited without the prior permission of Ordnance Survey. The representation of a road, track or path is no evidence of a right of way. The representation of features as lines is no evidence of a property boundary. © Crown copyright, All rights reserved 2013. Licence number 0100031673

Scale: 1:500, paper size: A3

C1595

Brook House Farm, Fairfield, Buxton, Derbyshire, SK17 7HW.

Turbine - C1595.
Single Phase.
Turbine, X - 406679, Y - 375200.

plans ahead by emapsite™

Prepared by: Kevan Gollop, 11-06-2013