
CHANGE OF USE APPLICATION HPK/2013/0311 - 34 UNION ROAD, NEW MILLS

HPK/2013/0311

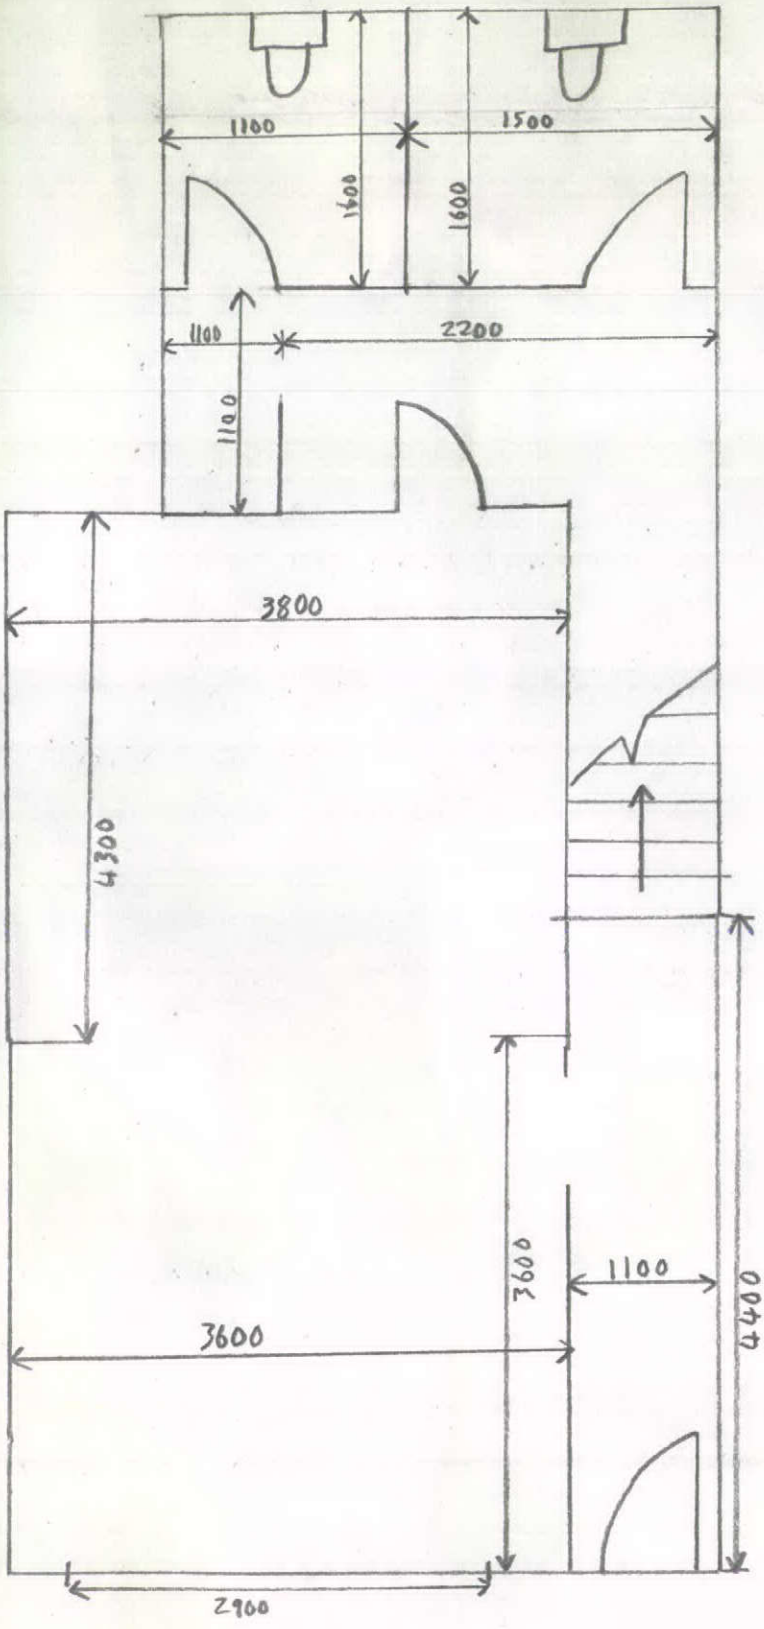

GROUND FLOOR

EXISTING AND PROPOSED FLOOR PLAN

NOT TO SCALE

(1)

HIGH PEAK
24 JUN 2013
BOROUGH COUNCIL