



EXISTING NORTH EAST ELEVATION

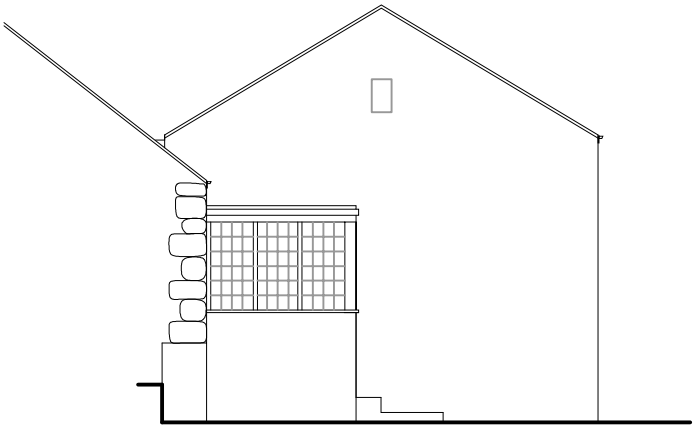

EXISTING NORTH WEST ELEVATION

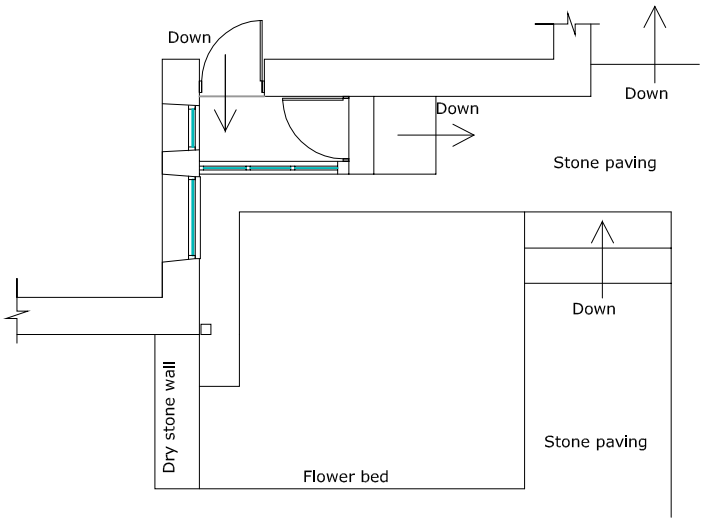

EXISTING FLOOR PLAN

Scale 1:100 @A4

0cm 1cm 2cm 3cm 4cm 5cm

0m 1m 2m 3m 4m 5m

Plans prepared for planning application

PROPOSED CONSERVATORY

Existing plan and elevations

Site Address
Overlea Farm
Eccles Road
Whaley Bridge
High Peak
SK23 7EL

Date	Job Ref.
21-05-2013	C194
Scale	**Drawing No.**
1:100@A4	4

BAYON ARCHITECTURAL TECHNOLOGY LTD
SUITE 140, SILK HOUSE, PARK GREEN, MACCLESFIELD, CHESHIRE, SK11 7QJ
T E L : 01625 430876 MOBILE : 07875718808 EMAIL:wynevans@bayon.at