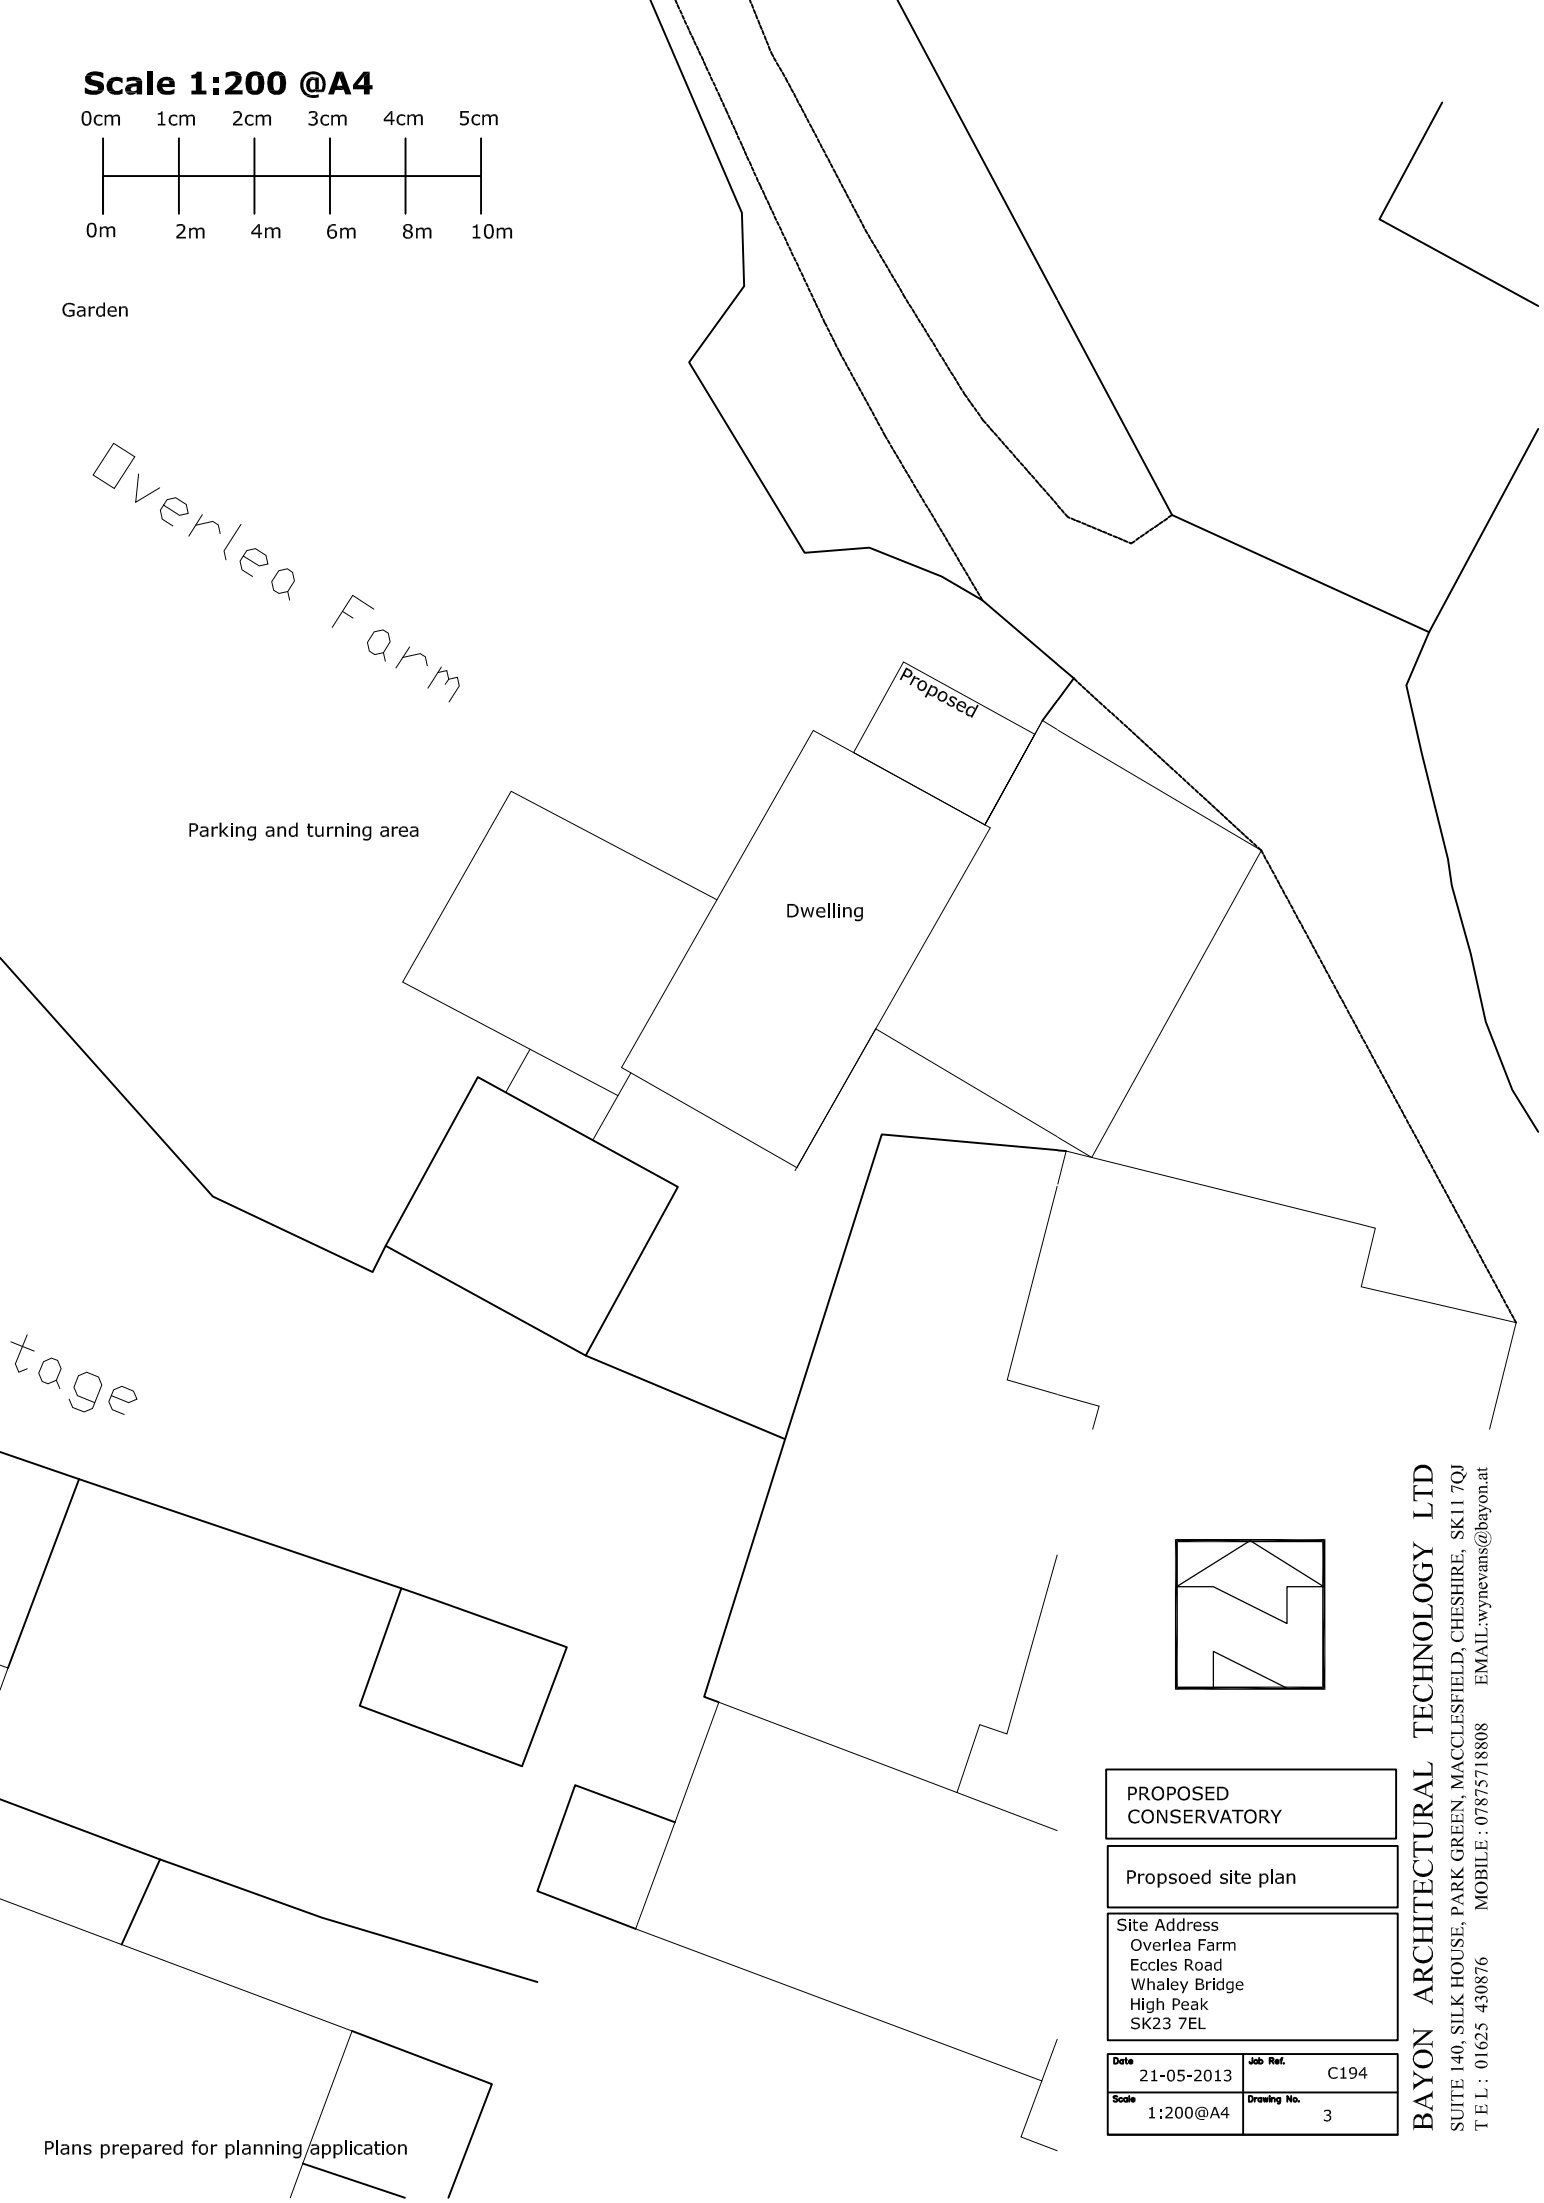


PROPOSED CONSERVATORY

Propsoed site plan

Site Address
Overlea Farm
Eccles Road
Whaley Bridge
High Peak
SK23 7EL

Date	Job Ref.
21-05-2013	C194
Scale	Drawing No.
1:200@A4	3

BAYON ARCHITECTURAL TECHNOLOGY LTD
SUITE 140, SILK HOUSE, PARK GREEN, MACCLESFIELD, CHESHIRE, SK11 7QJ
TEL: 01625 430876 MOBILE: 07875718808 EMAIL:wynevans@bayon.at