

Front Elevation



Side Elevation



Rear Elevation

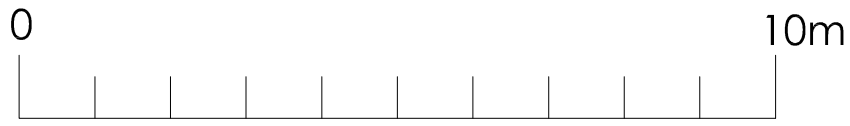

Rev C 06.13 Extension reduced in width
Rev B 06.13 Extension redesigned
Rev A 02.13 door and porch removed

REVISIONS

DRAWN	FH	SCALE 1:100@ A3	AREA SQ.M. SQ.FT.
DATE	Jan 2013		
PROJECT	Granny annexe extension to 15 Silverlands Park		
CLIENT	Mrs Julia Davies		
TITLE	Proposed Elevations		

HDD
Heathcote Design And Development
20 Macclesfield Road, Buxton, SK17 9AH
T: **01298 23199** M: **0787 5551825**
E: **hdd@talktalk.net**

DRAWING NUMBER	REV
03.03	C