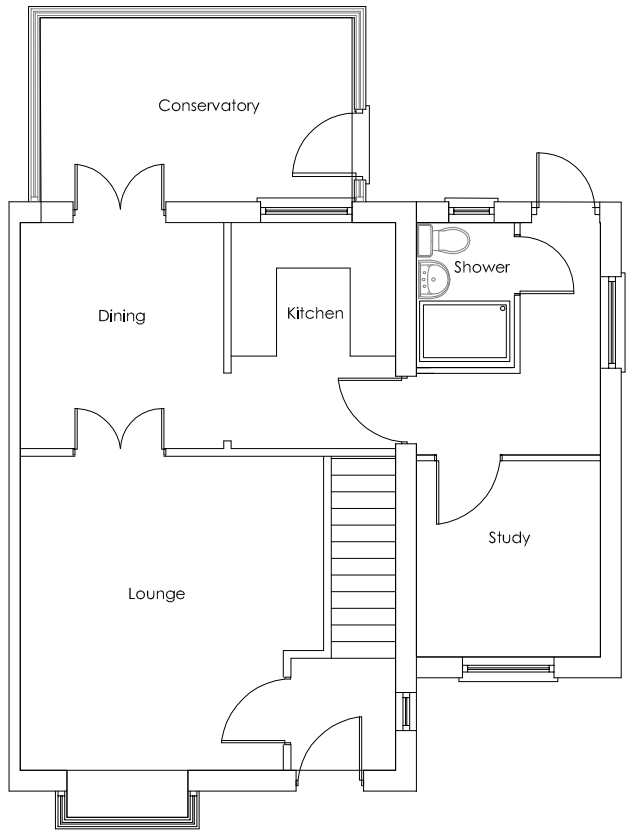

Ground Floor Plan

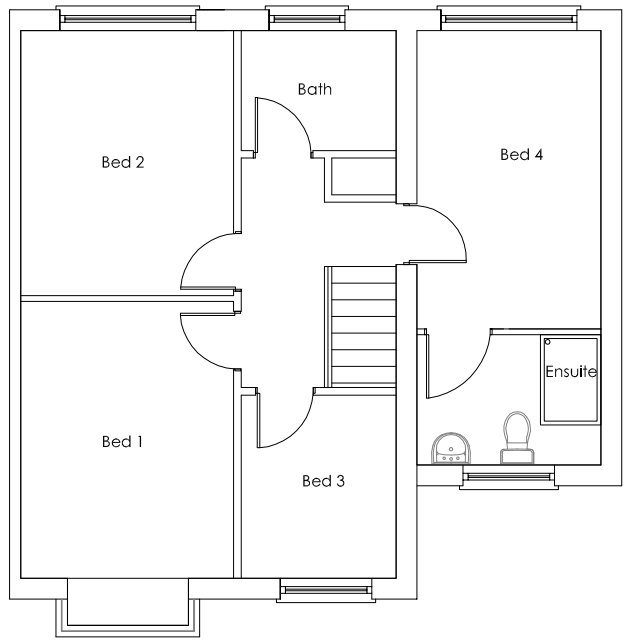

First Floor Plan

0 10m

Rev B 06.13 extension reduced in width
Rev B 06.13 extension redesigned
Rev A 02.13 door and porch removed

REVISIONS

DRAWN FH	SCALE 1:100@A3	AREA SQ.M. SQ.FT.	
DATE Jan 2013			
PROJECT Granny annexe extension to 15 Silverlands Park			
CLIENT Mrs Julia Davies			
TITLE Proposed Floor Plans			

HDD
Heathcote Design And Development
20 Macclesfield Road, Buxton, SK17 9AH
T: **01298 23199** M: **0787 5551825**
E: **hdd@talktalk.net**

DRAWING NUMBER	REV
03.02	C