



Proposed Front Elevation

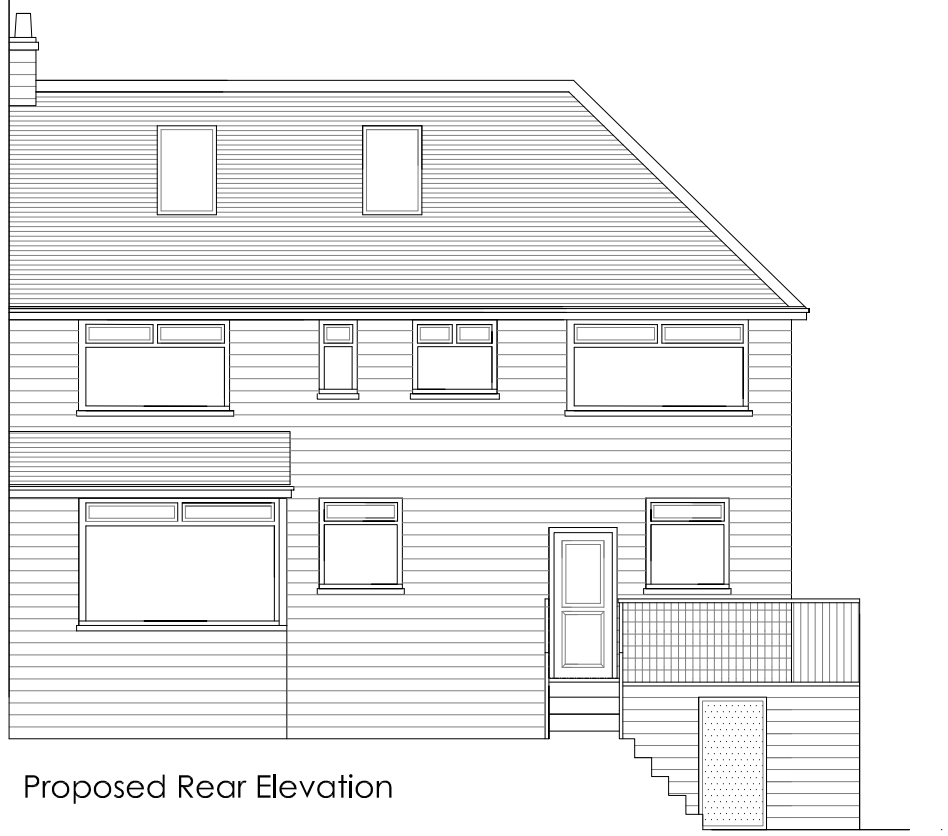

Proposed Rear Elevation

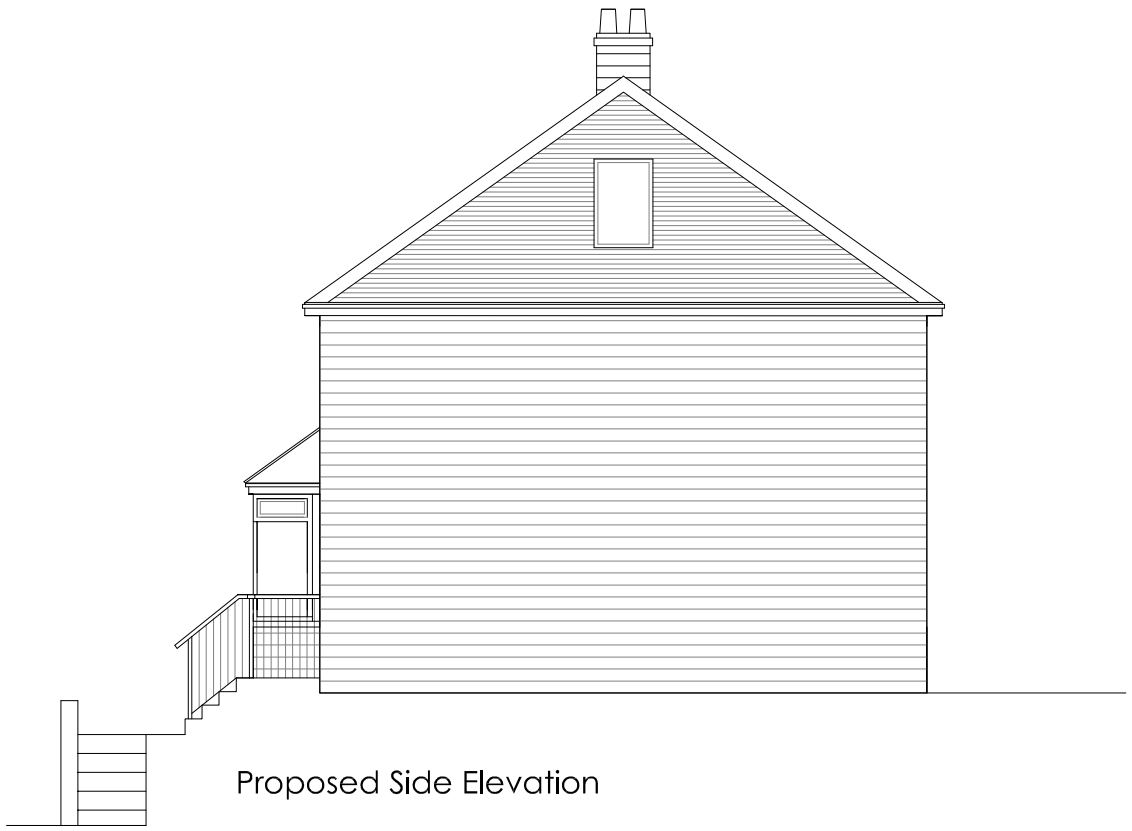

Proposed Side Elevation

Rev A 06.13 Roof design amended

REVISIONS

DRAWN	FH	SCALE 1:100	AREA SQ.M. SQ.FT.
DATE	May 2013		
PROJECT	Side extension at 22 Macclesfield Old Road		
CLIENT	Mr and Mrs G Thompson		
TITLE	Proposed Elevations		

HDD

Heathcote Design And Development

20 Macclesfield Road, Buxton, SK17 9AH

T: **01298 23199** M: **0787 5551825**

E: **hdd@talktalk.net**

DRAWING NUMBER	REV
03.03	A