



South East Existing Elevation

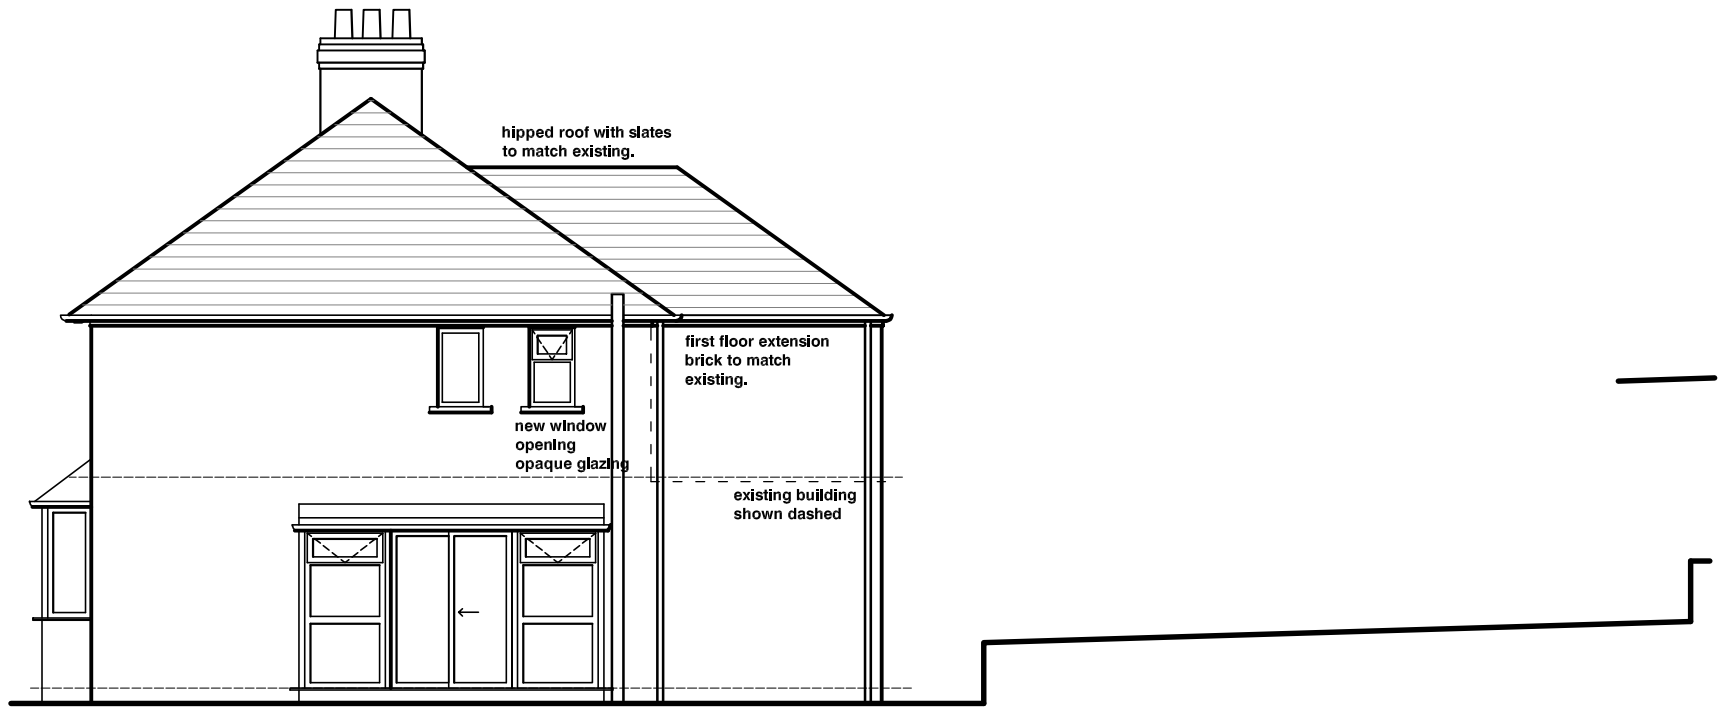

North East Existing Elevation

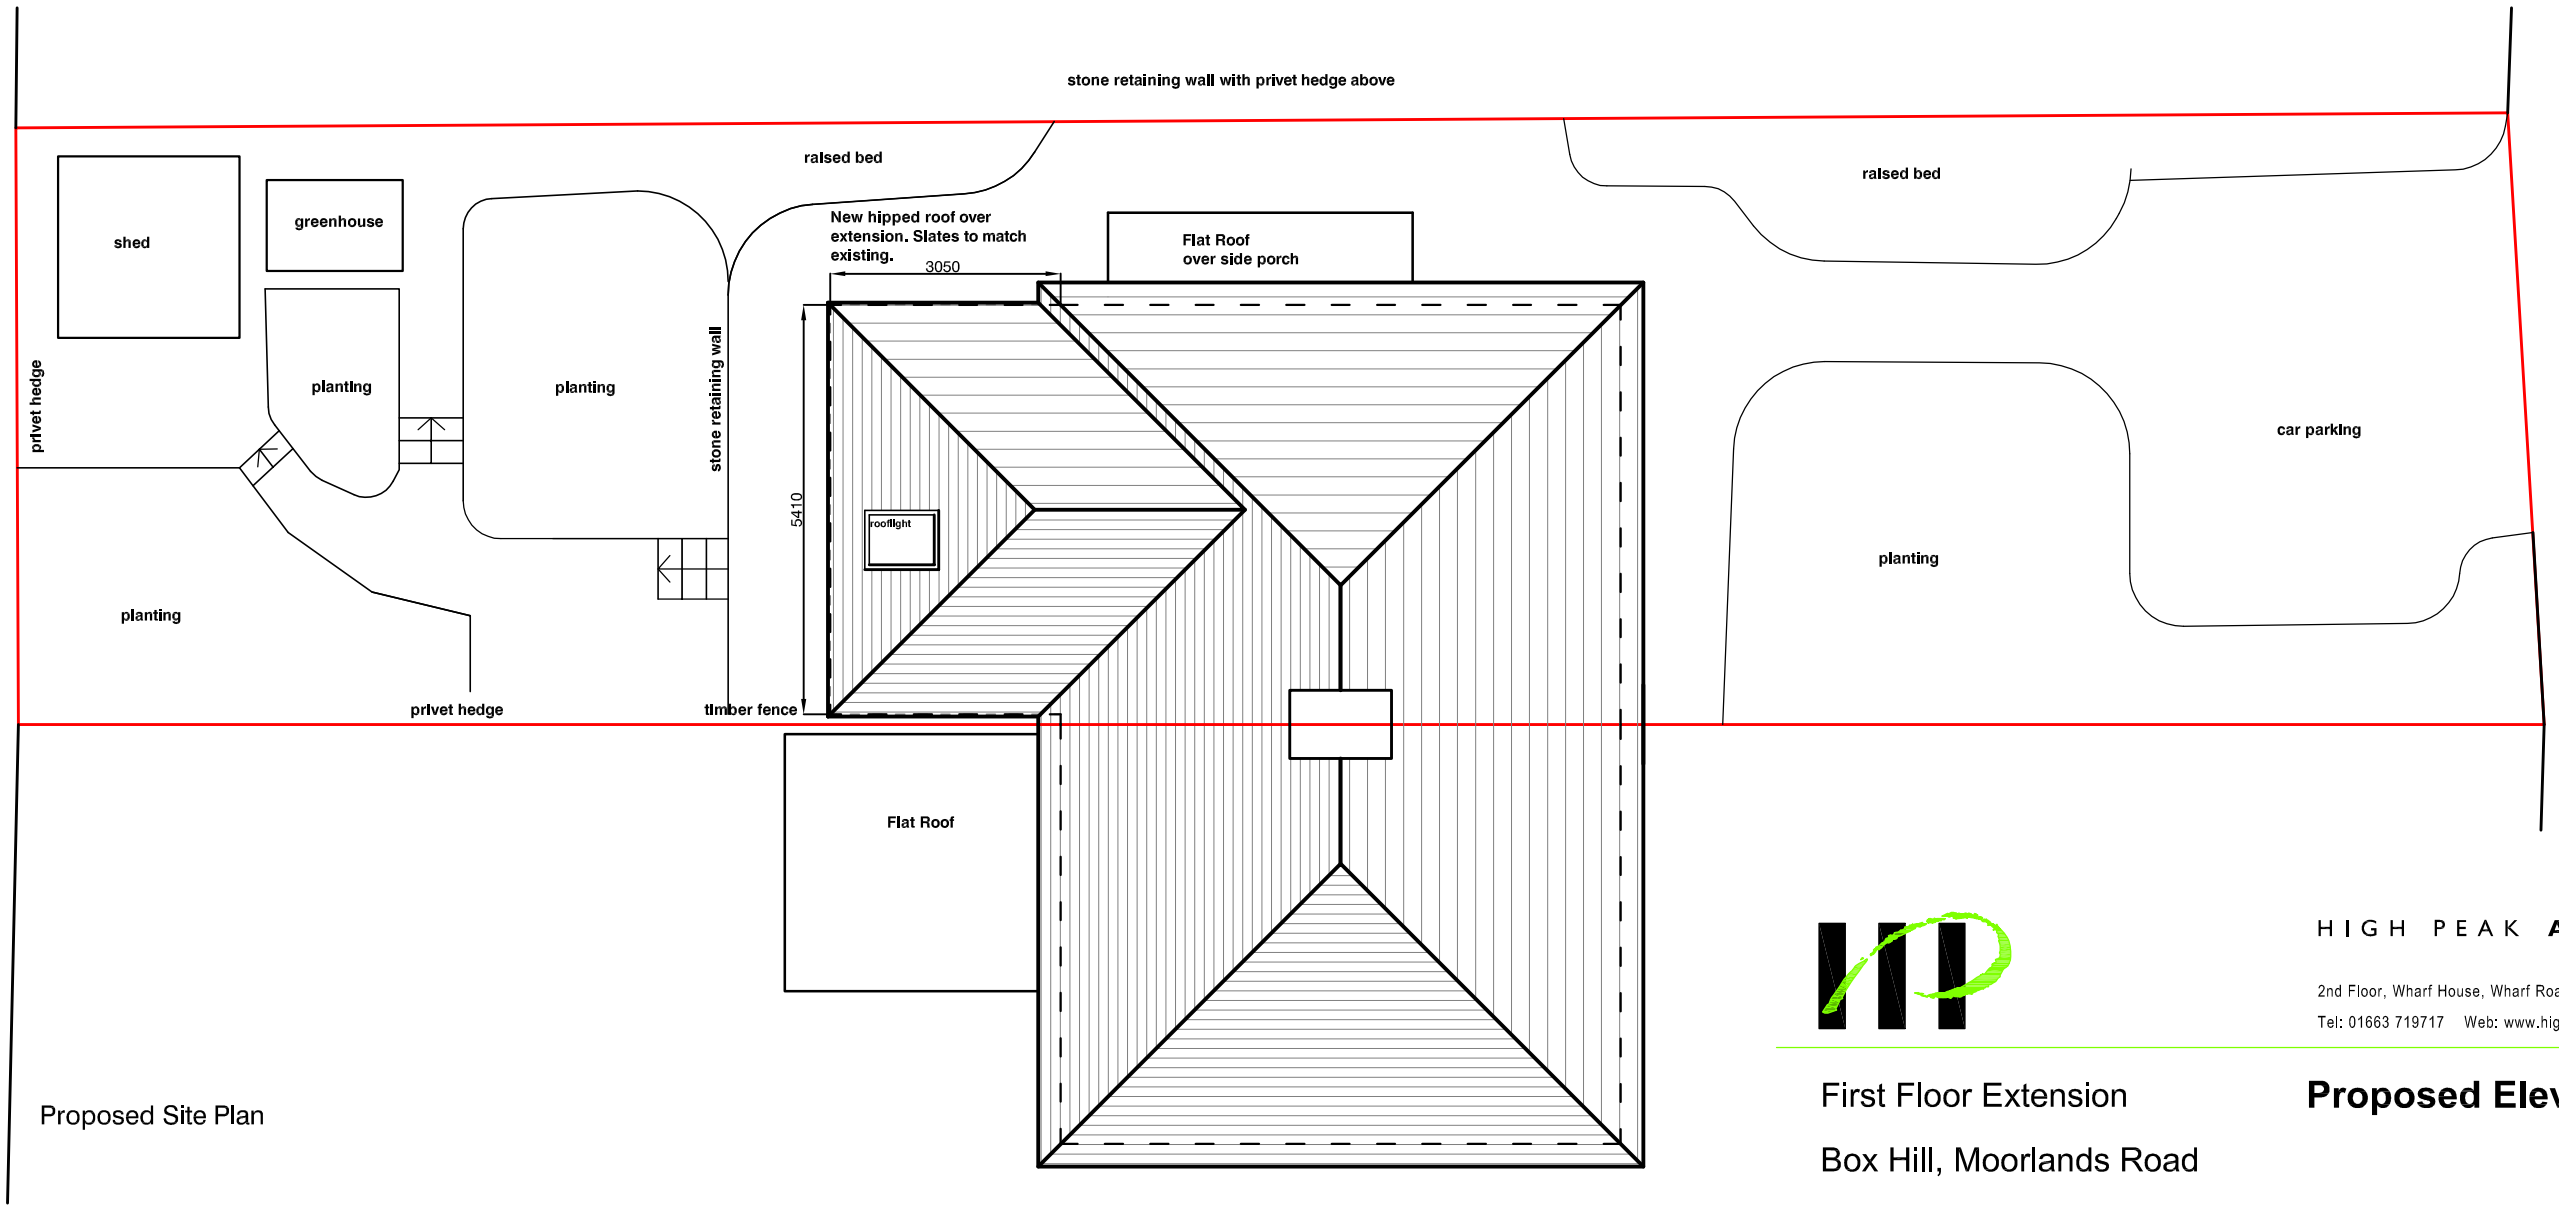

Proposed Site Plan

North

HIGH PEAK **ARCHITECTS** LTD

2nd Floor, Wharf House, Wharf Road, Whaley Bridge, High Peak, Derbys SK23 7AD

Tel: 01663 719717 Web: www.highpeakarch.com Email: hpa@highpeakarch.com

First Floor Extension

Box Hill, Moorlands Road

Proposed Elevations & Site Plan

1163.05

Scale: 1:100 @ A3 Date: June 2013 DO NOT SCALE OFF THIS DRAWING Rev: