
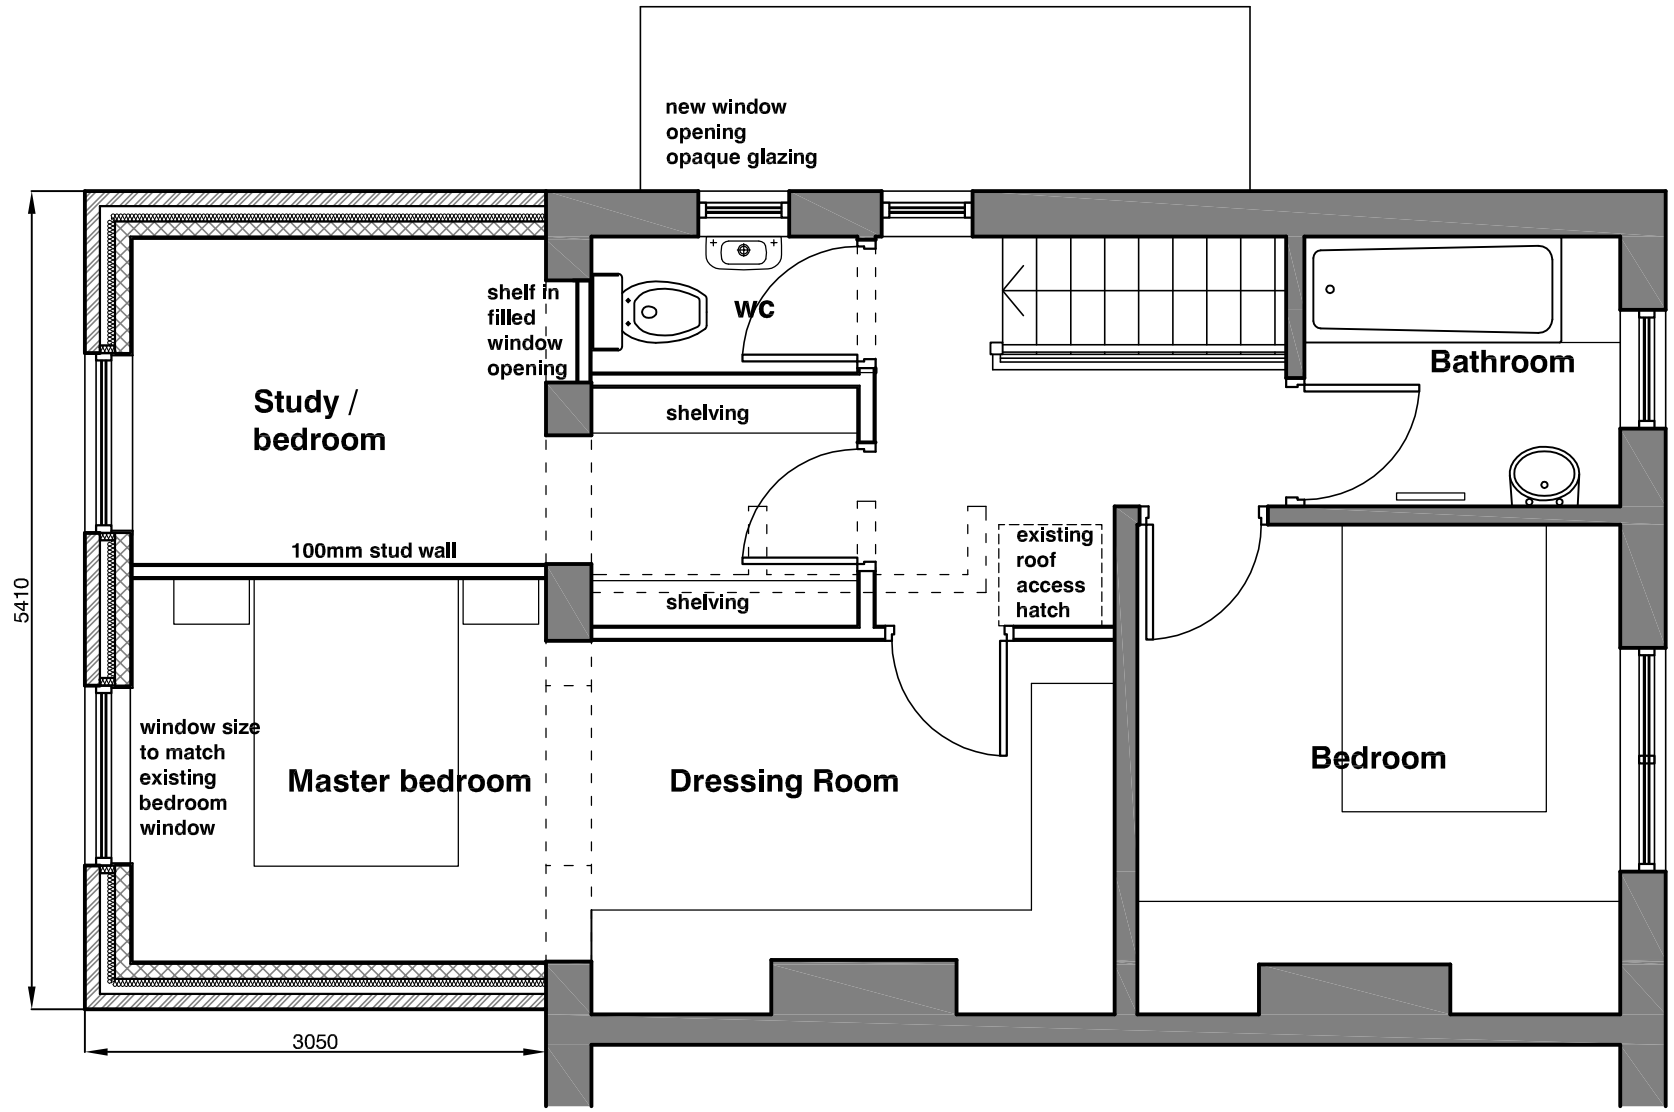


First Floor Proposed Plan

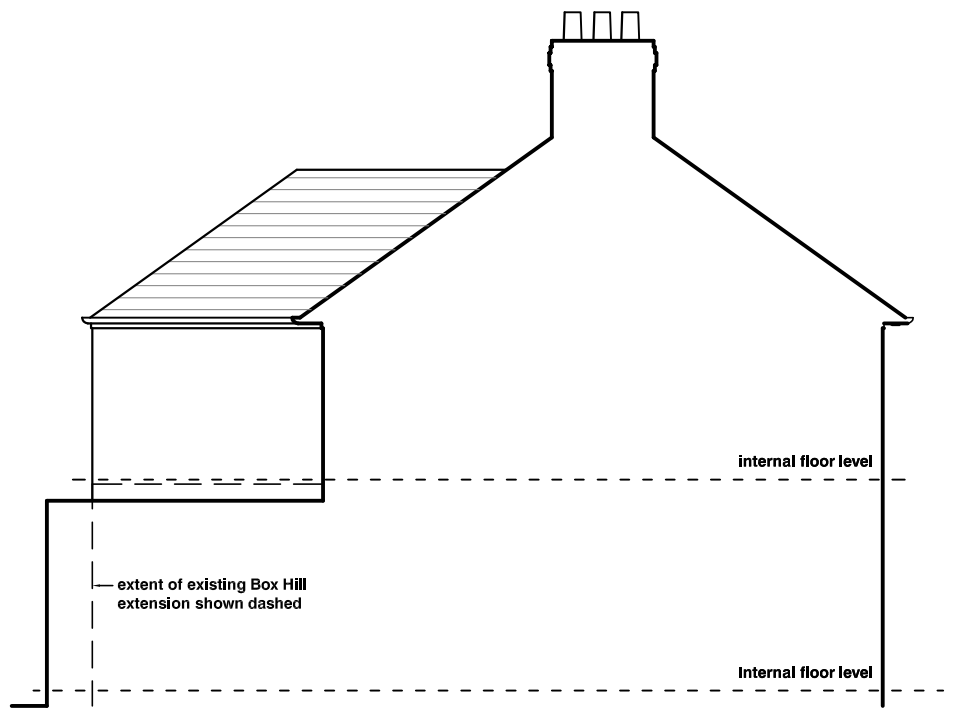

North West facing elevation / section through neighbouring property
scale 1:100

Materials:

Walls - brick to match existing
Roof - slate to match existing
Windows - upvc to match existing

Rev A 26.06.13 Revised to include north west facing elevation/ section

HIGH PEAK **ARCHITECTS** LTD

2nd Floor, Wharf House, Wharf Road, Whaley Bridge, High Peak, Derbys SK23 7AD

Tel: 01663 719717 Web: www.highpeakarch.com Email: hpa@highpeakarch.com

First Floor Extension

Box Hill, Moorlands Road

Proposed Floor Plan

1163.04

Scale: 1:50 @ A3 Date: June 2013 DO NOT SCALE OFF THIS DRAWING Rev: A