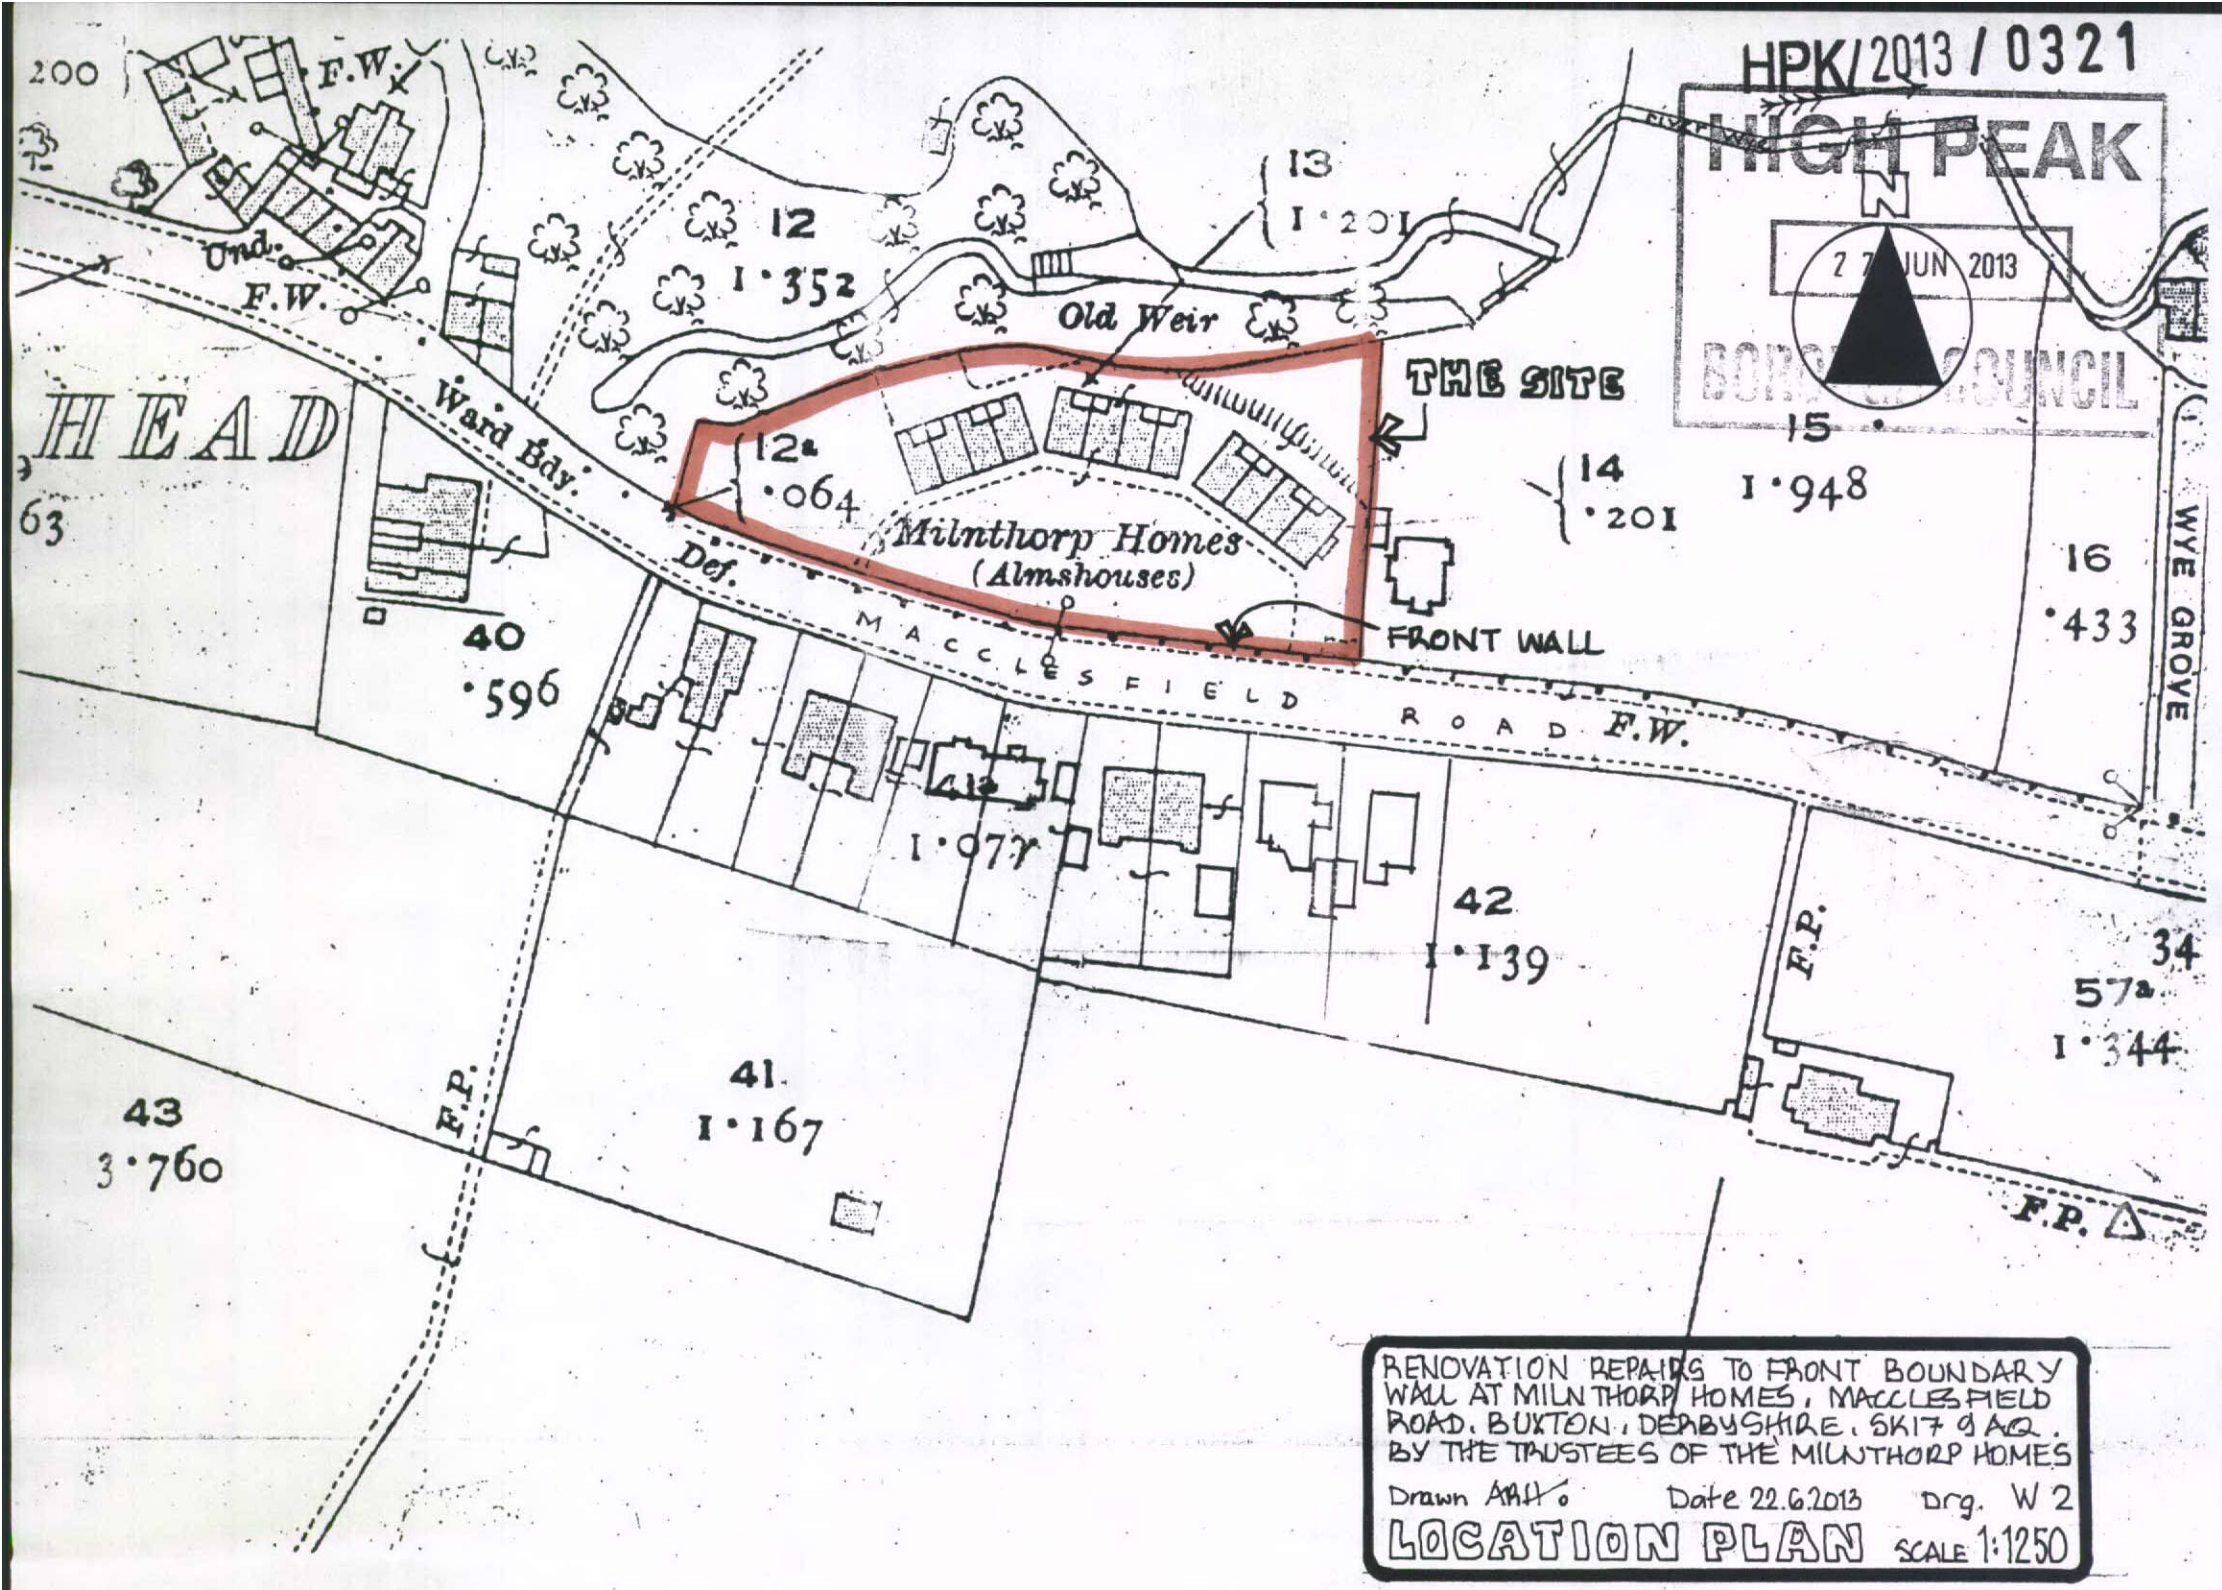
HPK/2013/0321
HIGH PEAK
27 JUN 2013
BOROUGH COUNCIL
N
200
F.W.
Und.
F.W.
HEAD
63
Ward Bdy.
Def.
12
1·352
13
1·201
Old Weir
THE SITE
12a
·064
Milnthorp Homes
(Almshouses)
FRONT WALL
14
·201
15
1·948
16
·433
WYE GROVE
40
·596
MACCLESFIELD ROAD
F.W.
41a
1·077
42
1·139
F.P.
34
57a
1·344
41
1·167
43
3·760
F.P.
F.P.
RENOVATION REPAIRS TO FRONT BOUNDARY WALL AT MILNTHORP HOMES, MACCLESFIELD ROAD, BUXTON, DERBYSHIRE, SK17 9AQ. BY THE TRUSTEES OF THE MILNTHORP HOMES
Drawn ARH.
Date 22.6.2013
Drg. W 2
LOCATION PLAN
SCALE 1:1250