
Ground Floorplan and Site Layout

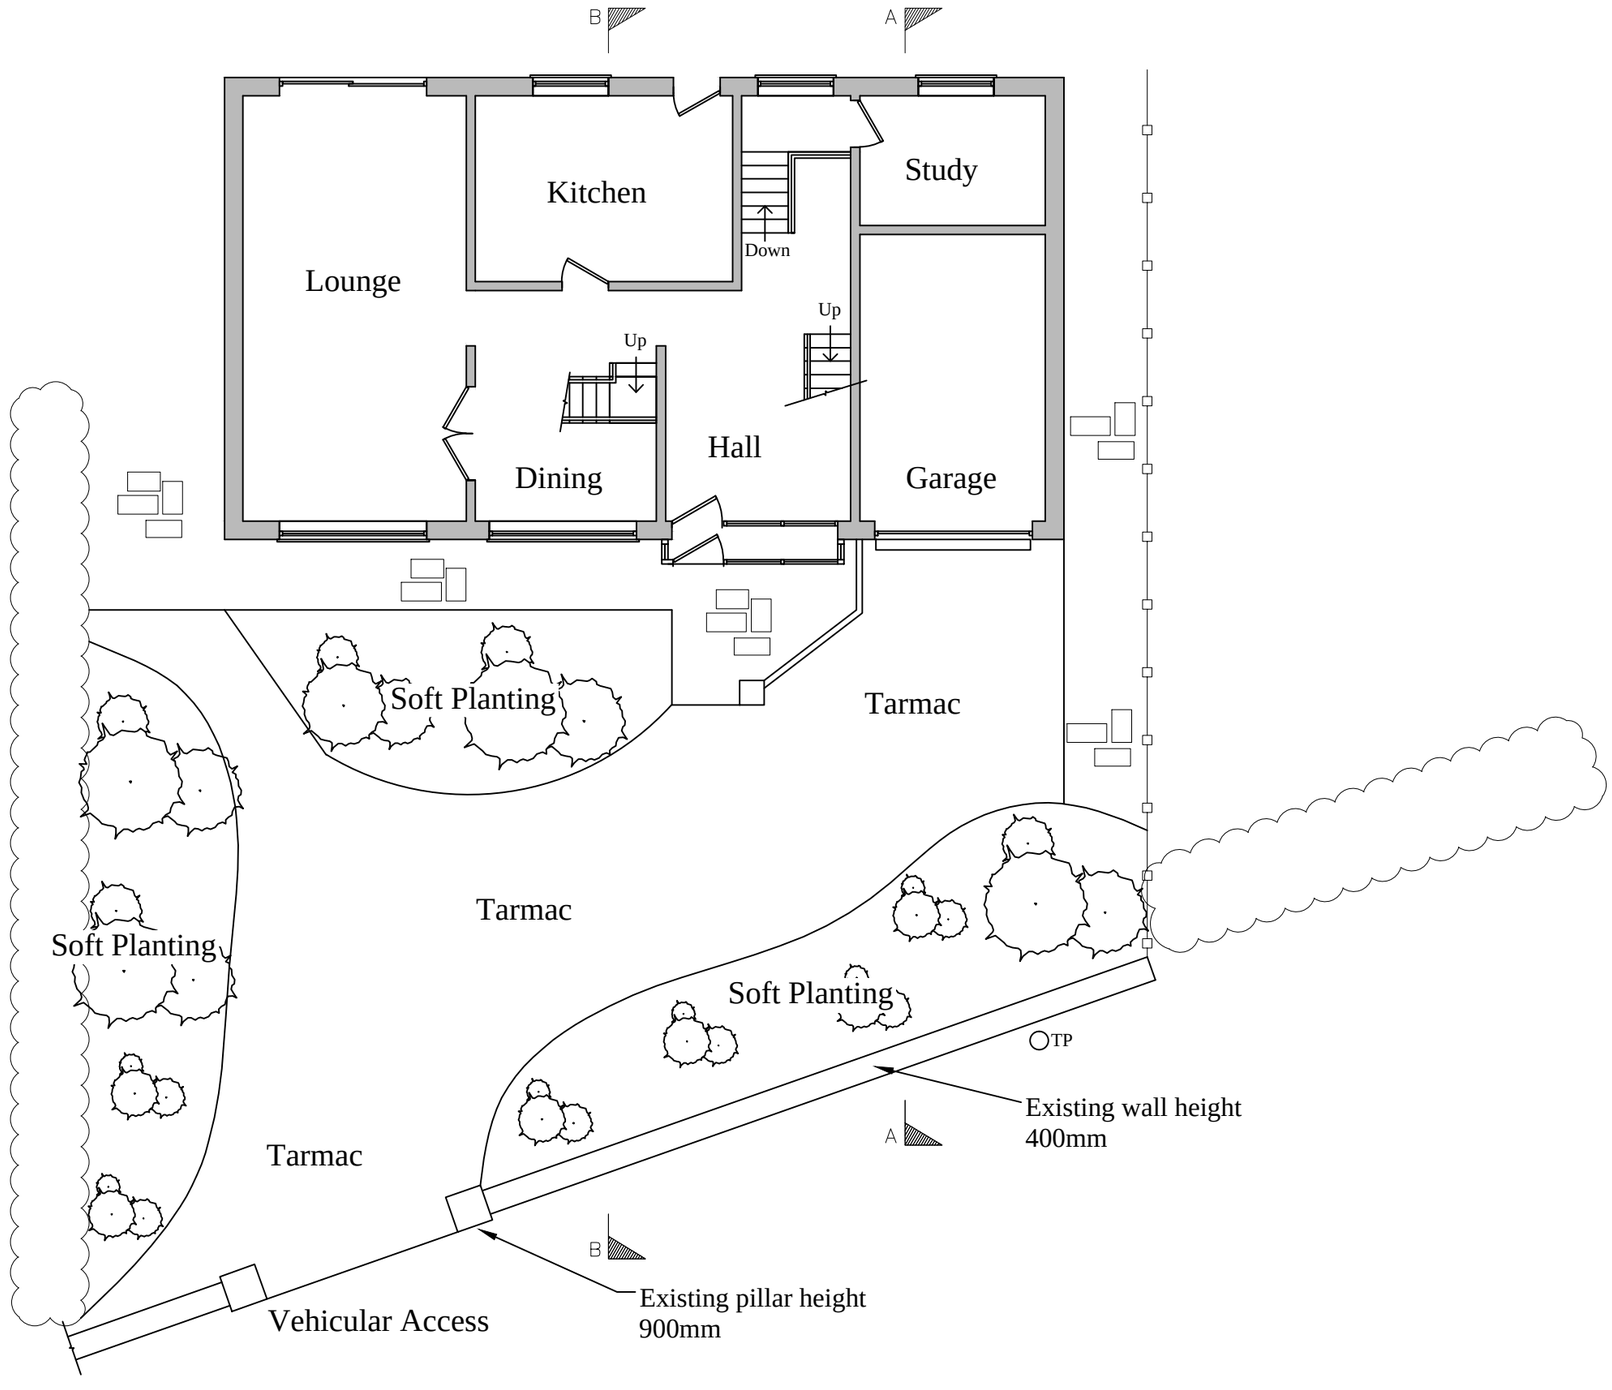

Planning

This drawing is the Copyright of SJ Design Limited.
All dimensions must be checked on site and not scaled from this drawing.
All materials and workmanship are to be in accordance with prevailing British Standards, Codes of Practice, Building Regulations, manufacturers and federation recommendations and all to the complete satisfaction of SJ Design Limited.

SJ DESIGN LTD

Building Design & Surveying Consultants
The Old Co-Op Building, Church Street, Hayfield, High Peak SK22 2JE
Tel:01663 742903 Fax:01663 751247
Mobile: 07984 007 087 Email: info@sjdesign.net
www.sjdesign.net

Client
John & Sue Taylor

Job Title
Proposed garage conversion and additional vehicular access at
8 Maynestone Road
Chinley, High Peak
SK23 6AQ

Drawing Title
Ground floorplan and site layout as existing

Scale
1:100; @A3 unless stated

Date
June 2013

Drawn by
SJ

Drawing No.
101

Rev.