
HPK/2013/0336
HIGH PEAK
CONSERVATORY
- 1 JUL 2013
BOROUGH COUNCIL

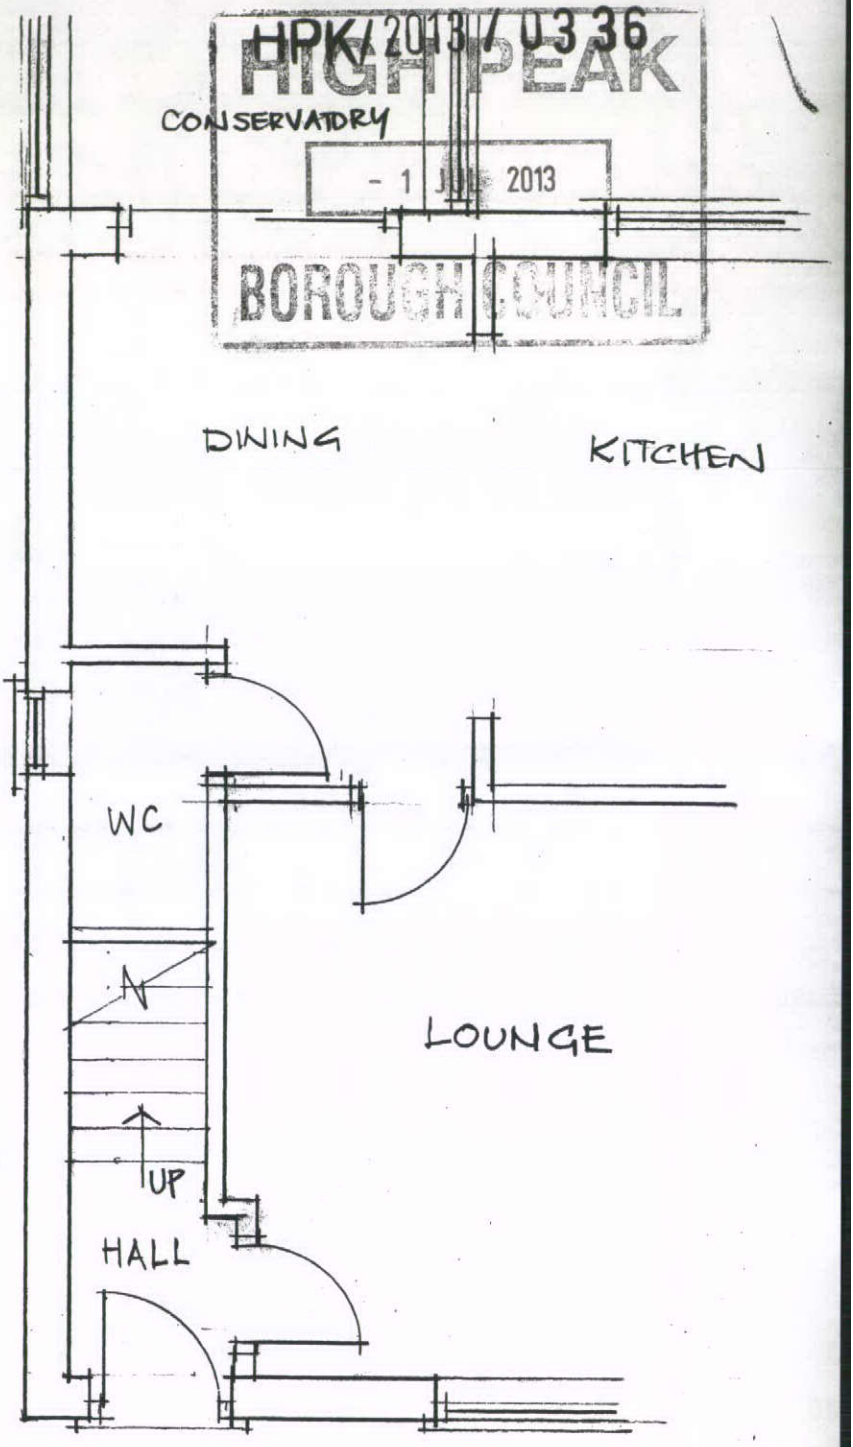

EXISTING GROUND FLOOR. 1:50.

AP *Building Design*
Architectural and Development Consultant
CALL FOR FREE QUOTE & TELEPHONE ADVICE
TEL 01246 828075

A. WILLIAMS
10 TURNER RD
BUXTON.
JUNE 13. DRG. 03