HPK/2013/0366


HIGH PEAK
28 JUN 2013
BOROUGH COUNCIL


FORMATION OF RAISED DECKING AREA IN REAR GARDEN OF 83A CHAPEL ROAD, WHALEY BRIDGE.

John F. Lomas. M.R.I.C.S., M.B.Eng
Rothbury
Chapel Road
Hayfield
High Peak SK22 2JF
Tel. 01663 745186

section AA

1:100

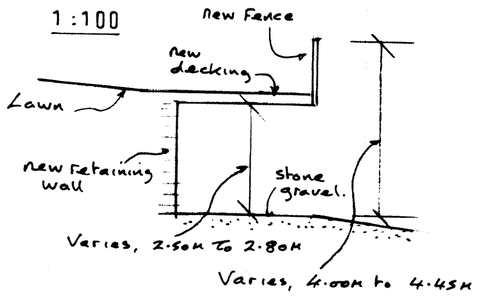

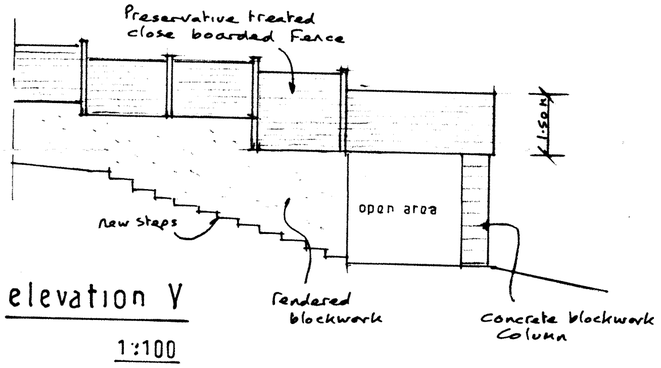


elevation Y

1:100


decking layout

1:100

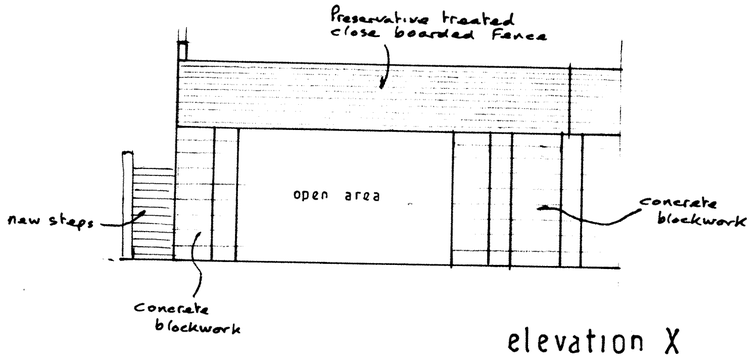

elevation X

1:100

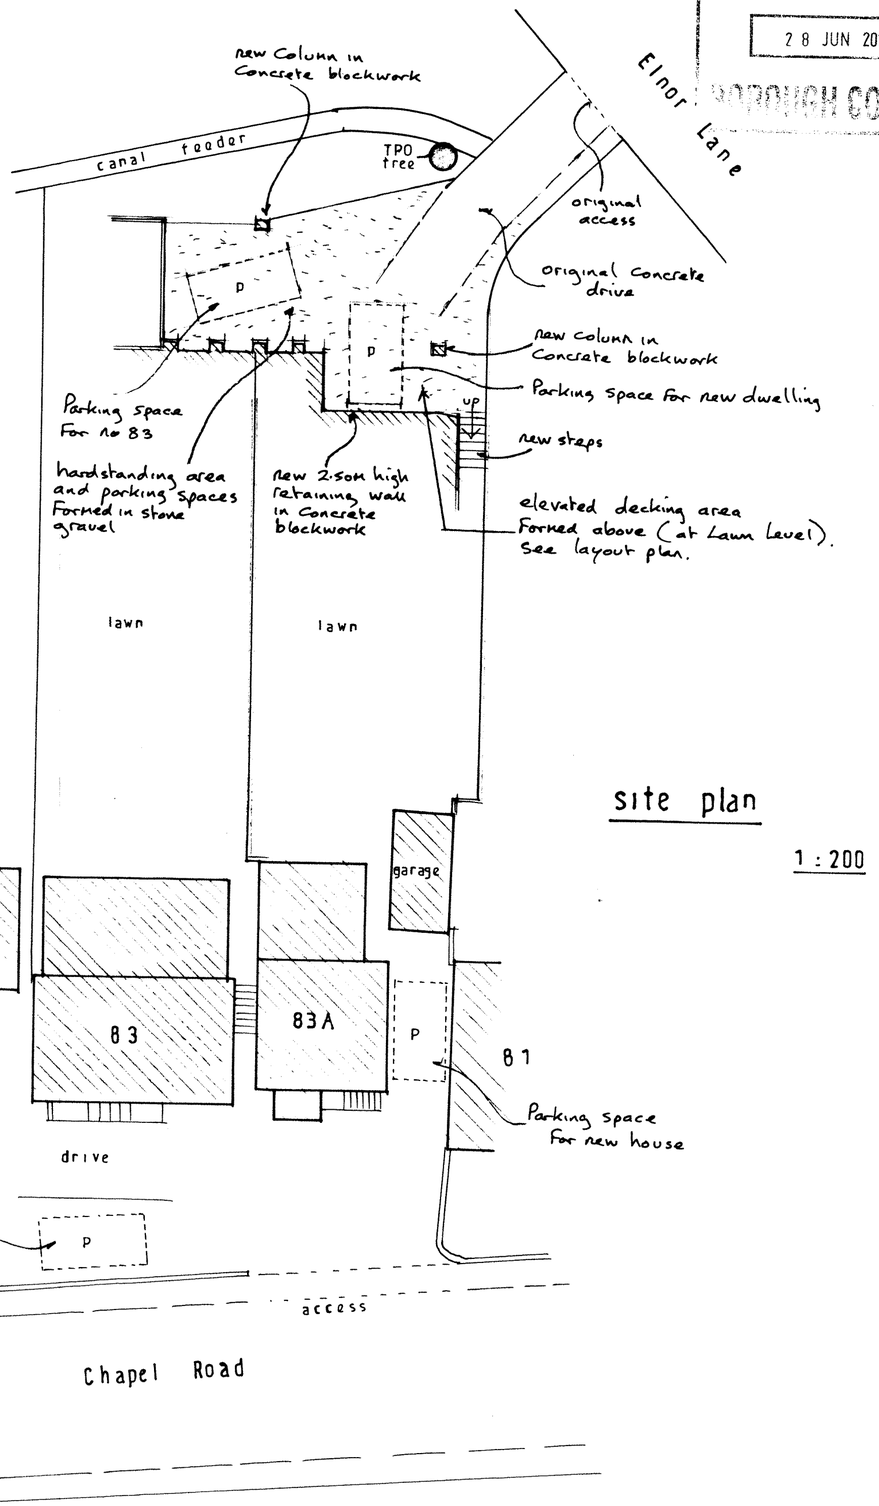

site plan

1:200

drg no 13.6/1