
HPK/2013/0331
HIGH PEAK
1 JUL 2013
BOROUGH COUNCIL

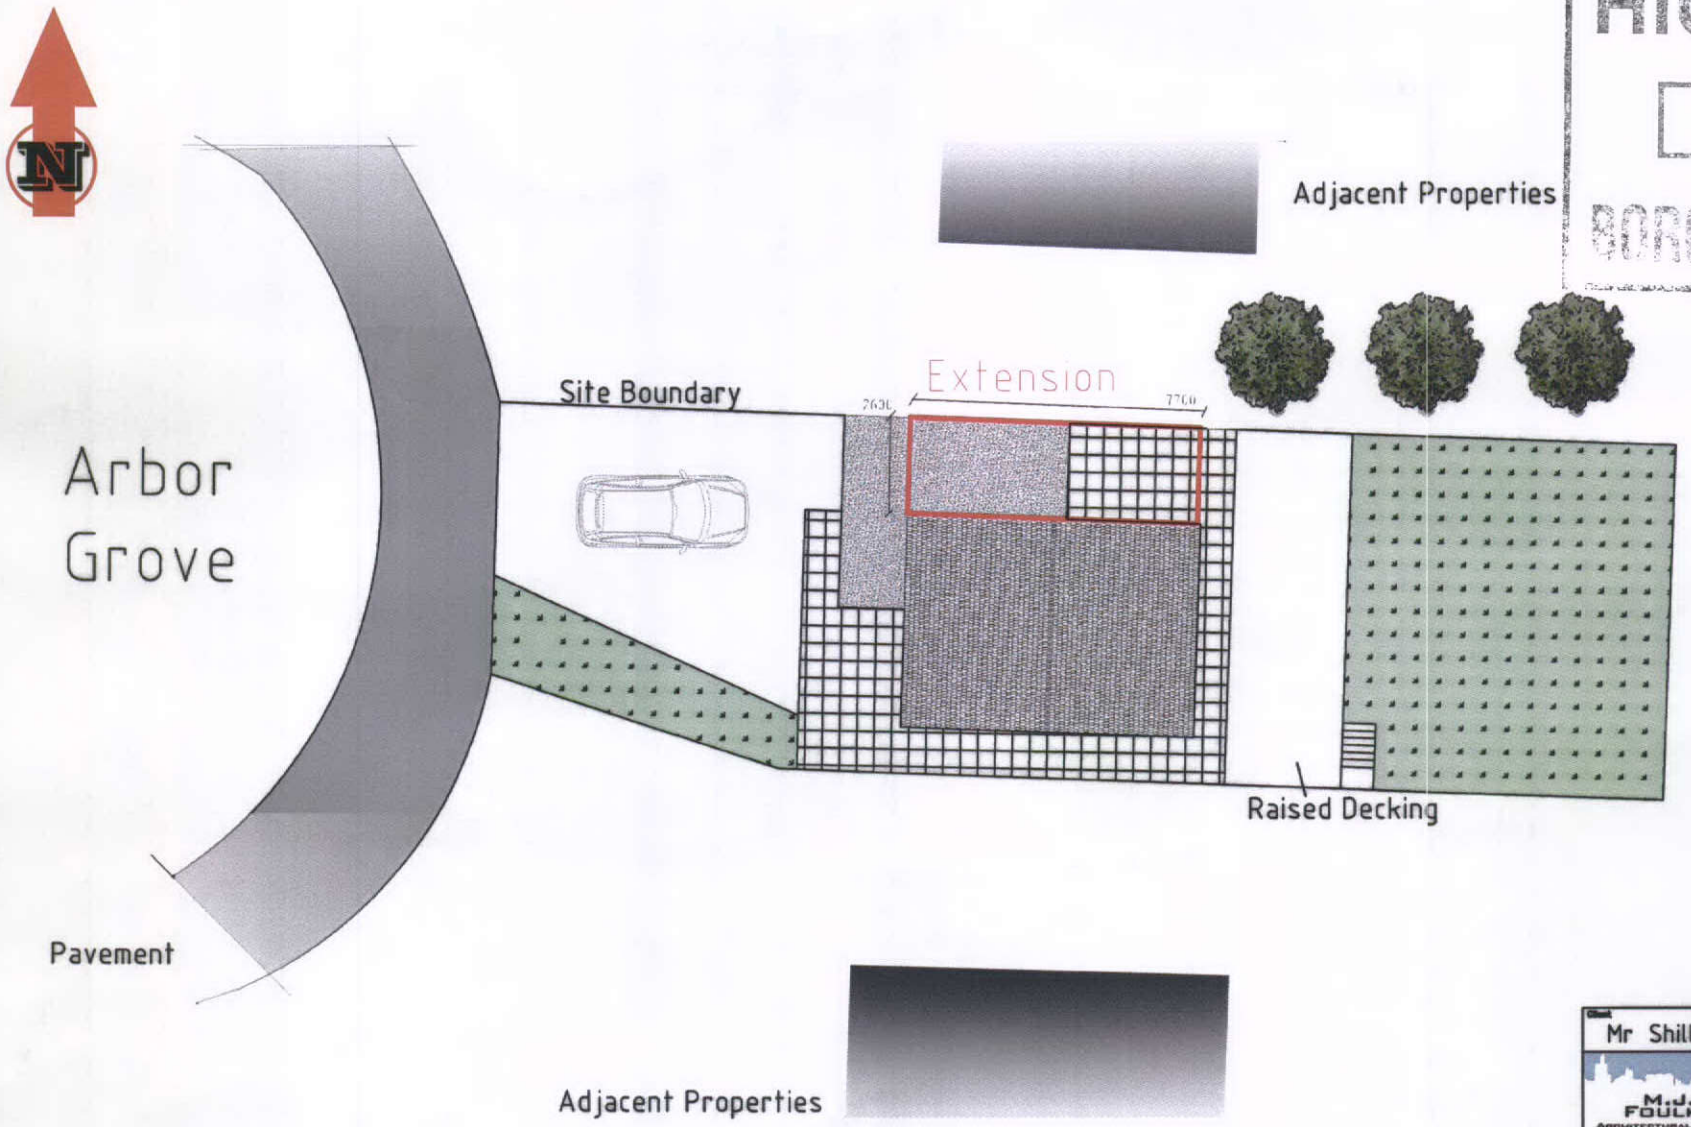

dimensions in mm

Client: Mr Shillcock	Job Title: Arbor Grove Extension
M.J.T FOULKES Architectural Design & Construction Services	Drawing Title: Site Plan
Copyright	Scale: 1:200 @ A4
	Date: 7/6/13 Drawn by: MF
	Drawing No.: DW108 - MF
REV DATE REVISIONS	