
HPK/2013/0370
HIGH PEAK
4 JUL 2013

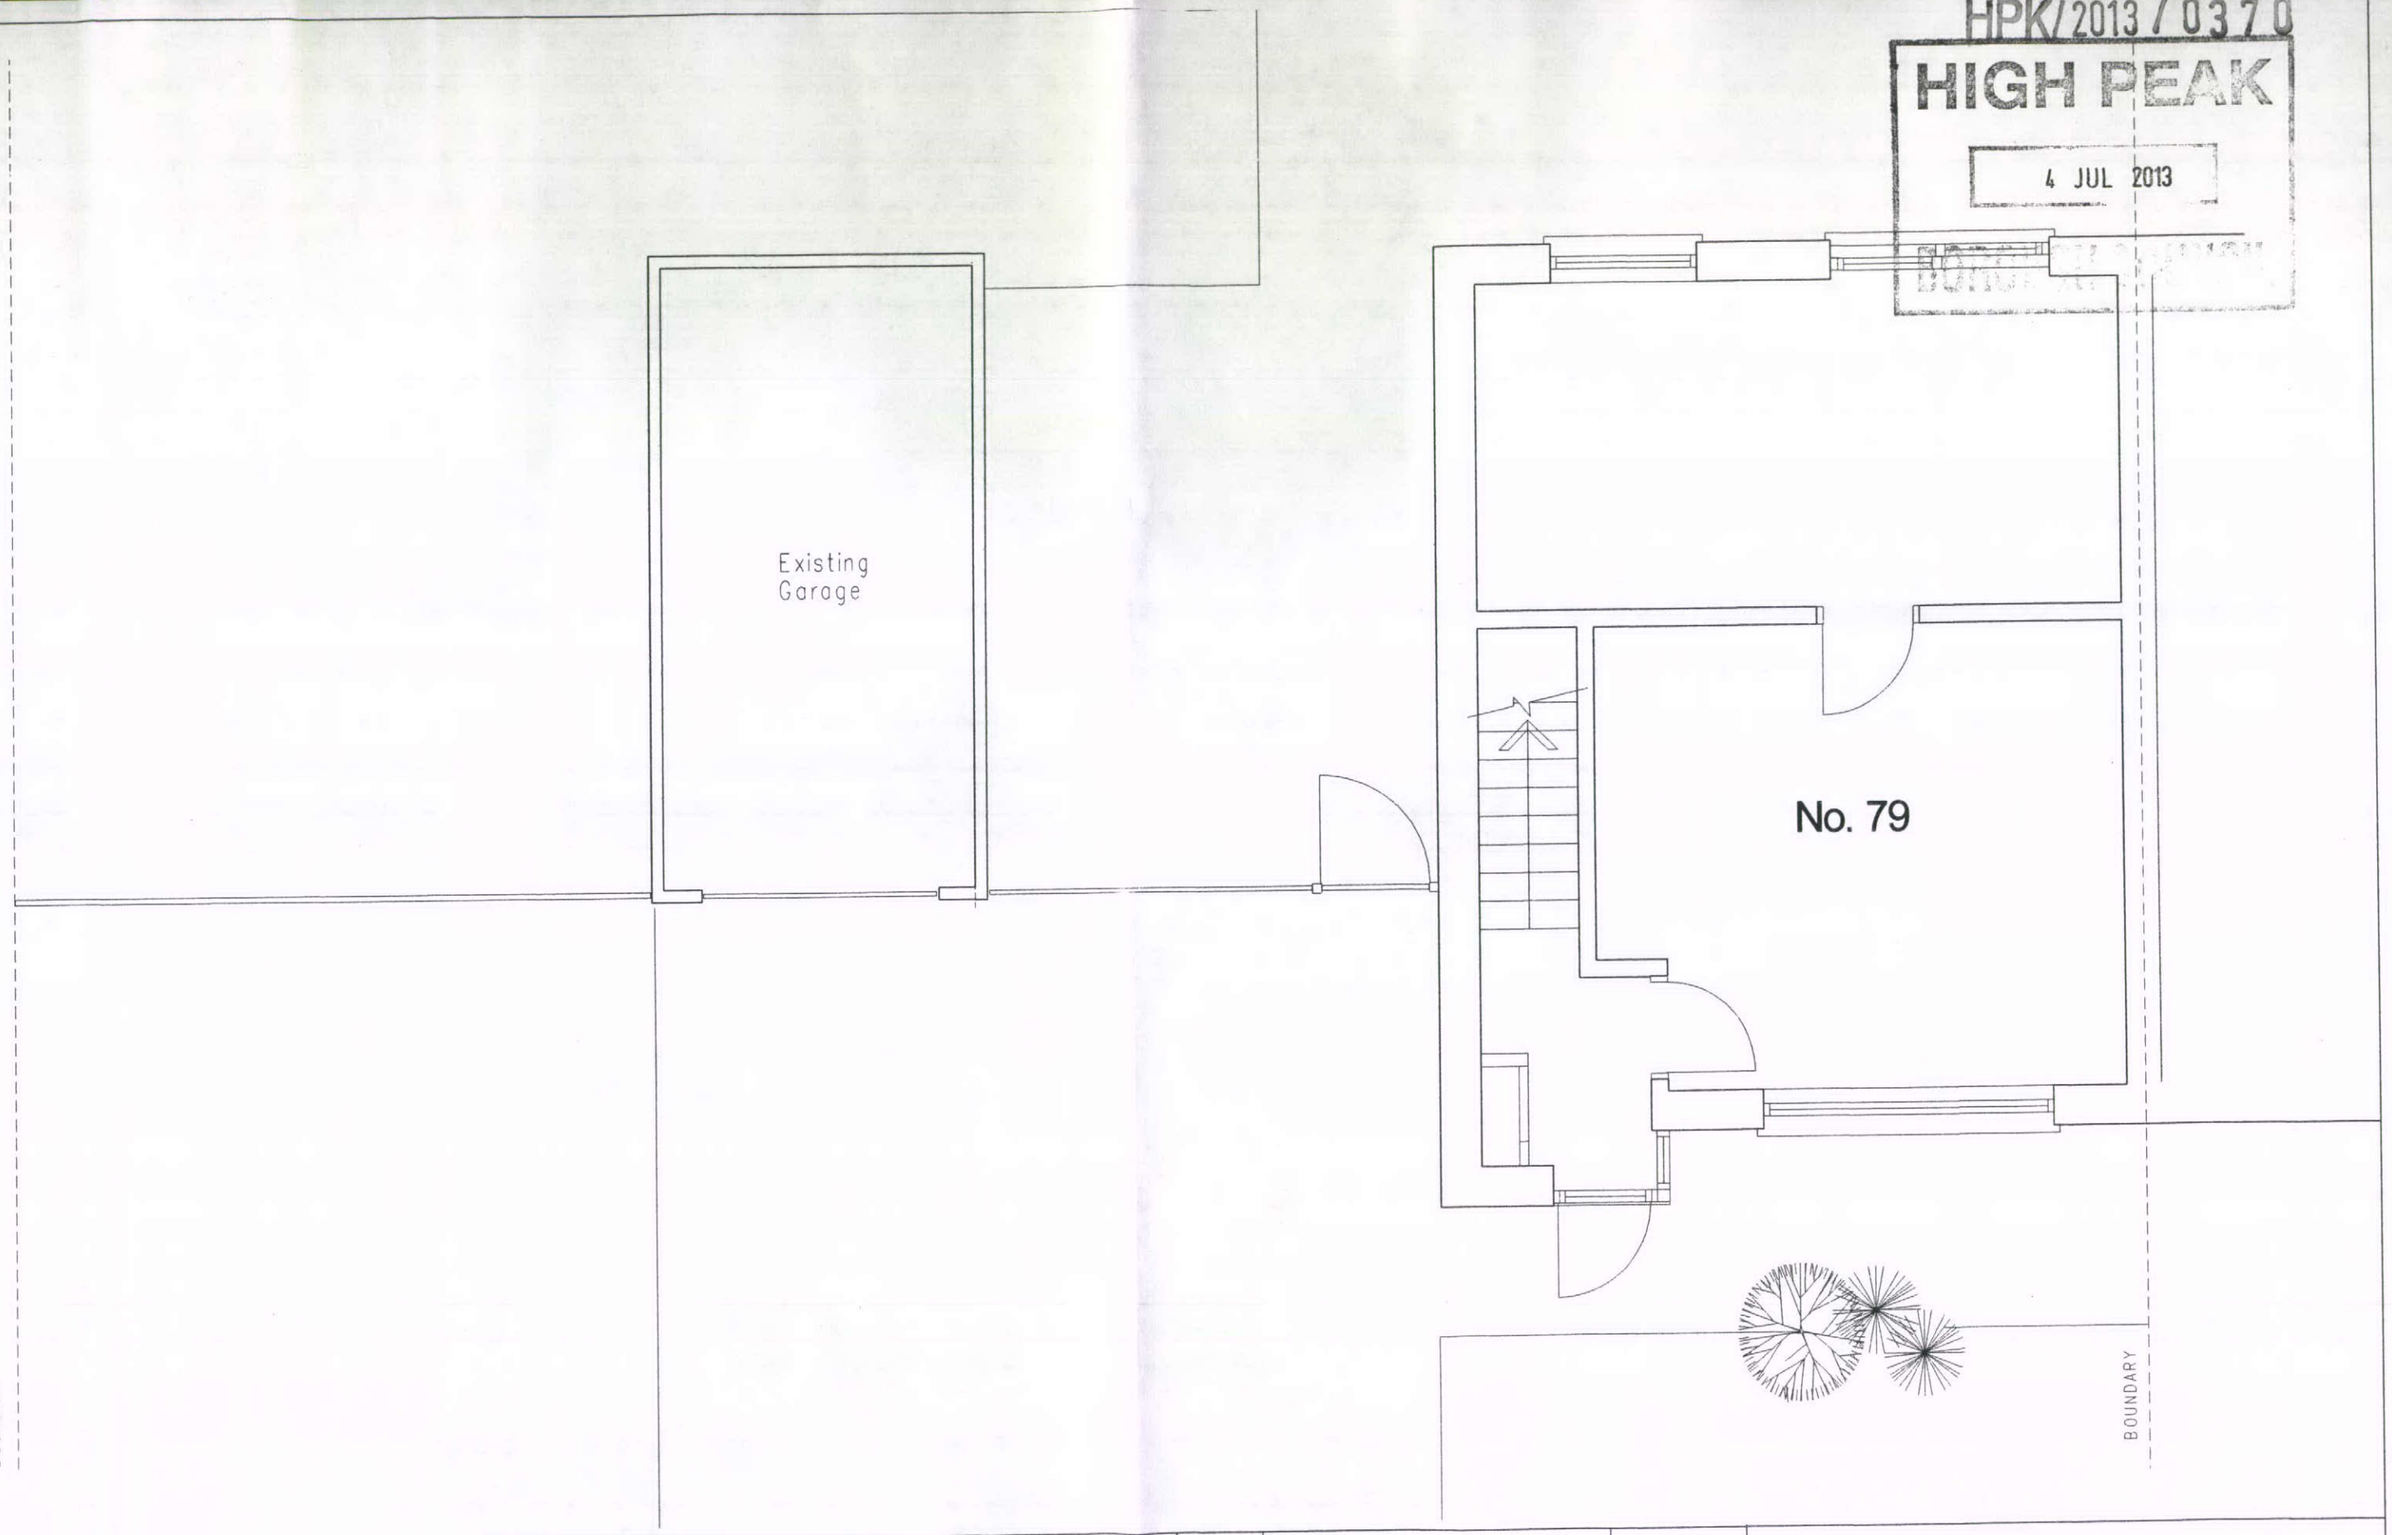

SIMON COLEY B.A.(HONS) Dip Arch RIBA.
ARCHITECT
2, Water's Edge Lane,
Chapel-en-le-Frith,
High Peak,
Derbyshire.
SK23 0LP
Tel No. 01298 815835
Fax No. 01298 815219
e Mail: Ceasark@AOL.COM

SITE 79 Rowton Grange Rd, Chapel-en-le-Frith

TITLE Existing Ground Floor Plan

SCALE	DATE	BY:
1:50	June 2013	SNC

DRAWING NO. 160 TP01

REV	NOTES	DATE

0 1.0 1.5 2.0m
Scale