
HPK/2013/0370
HIGH PEAK
4 JUL 2013
BOROUGH OF KINPIL

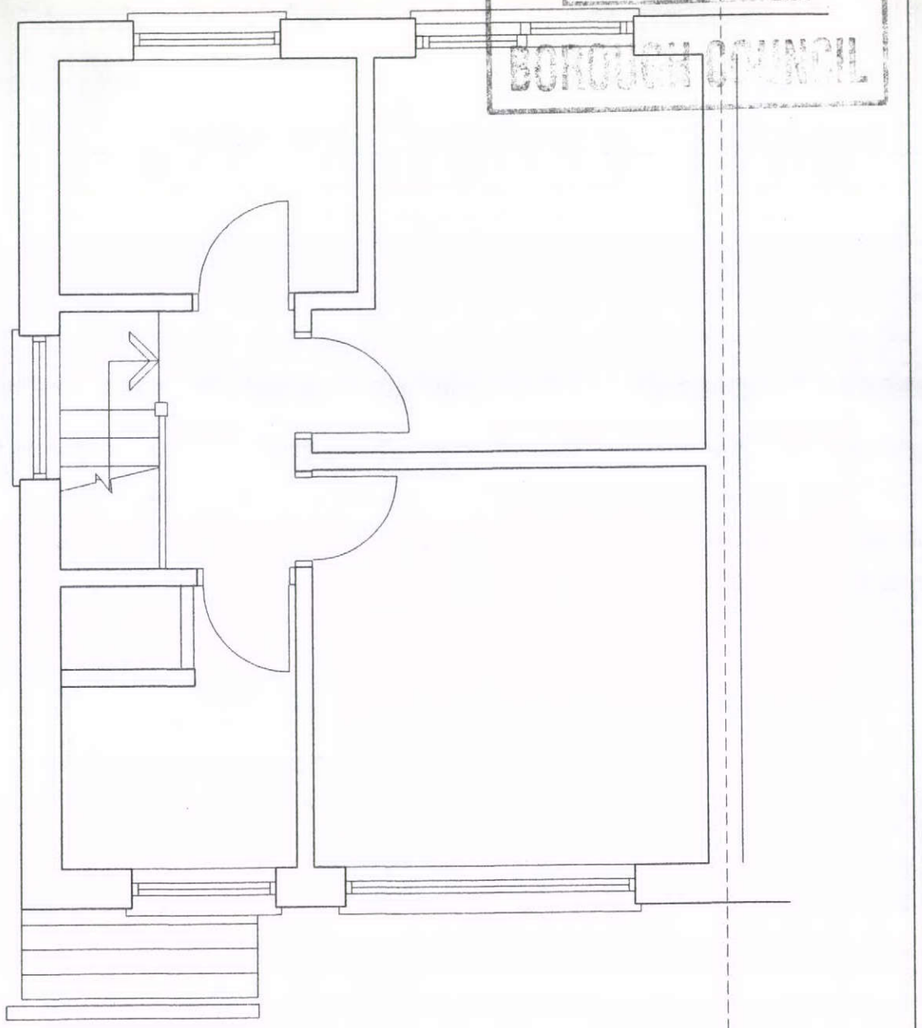

BOUNDARY

BOUNDARY

SIMON COLEY B.A.(HONS) Dip Arch RIBA.

ARCHITECT

2, Water's Edge Lane,
Chapel-en-le-Frith,
High Peak,
Derbyshire.
SK23 0LP
Tel No. 01298 815835
Fax No. 01298 815219
e Mail: Ceasark@AOL.COM

SITE 79 Rowton Grange Rd, Chapel-en-le-Frith		
TITLE Existing First Floor Plan		
SCALE 1:50	DATE June 2013	BY: SNC
DRAWING NO. 160 TP02		

REV	NOTES	DATE

0 1.0 1.5 2.0m
Scale