
HPK/2013/0370
HIGH PEAK
4 JUL 2013
BOROUGH COUNCIL

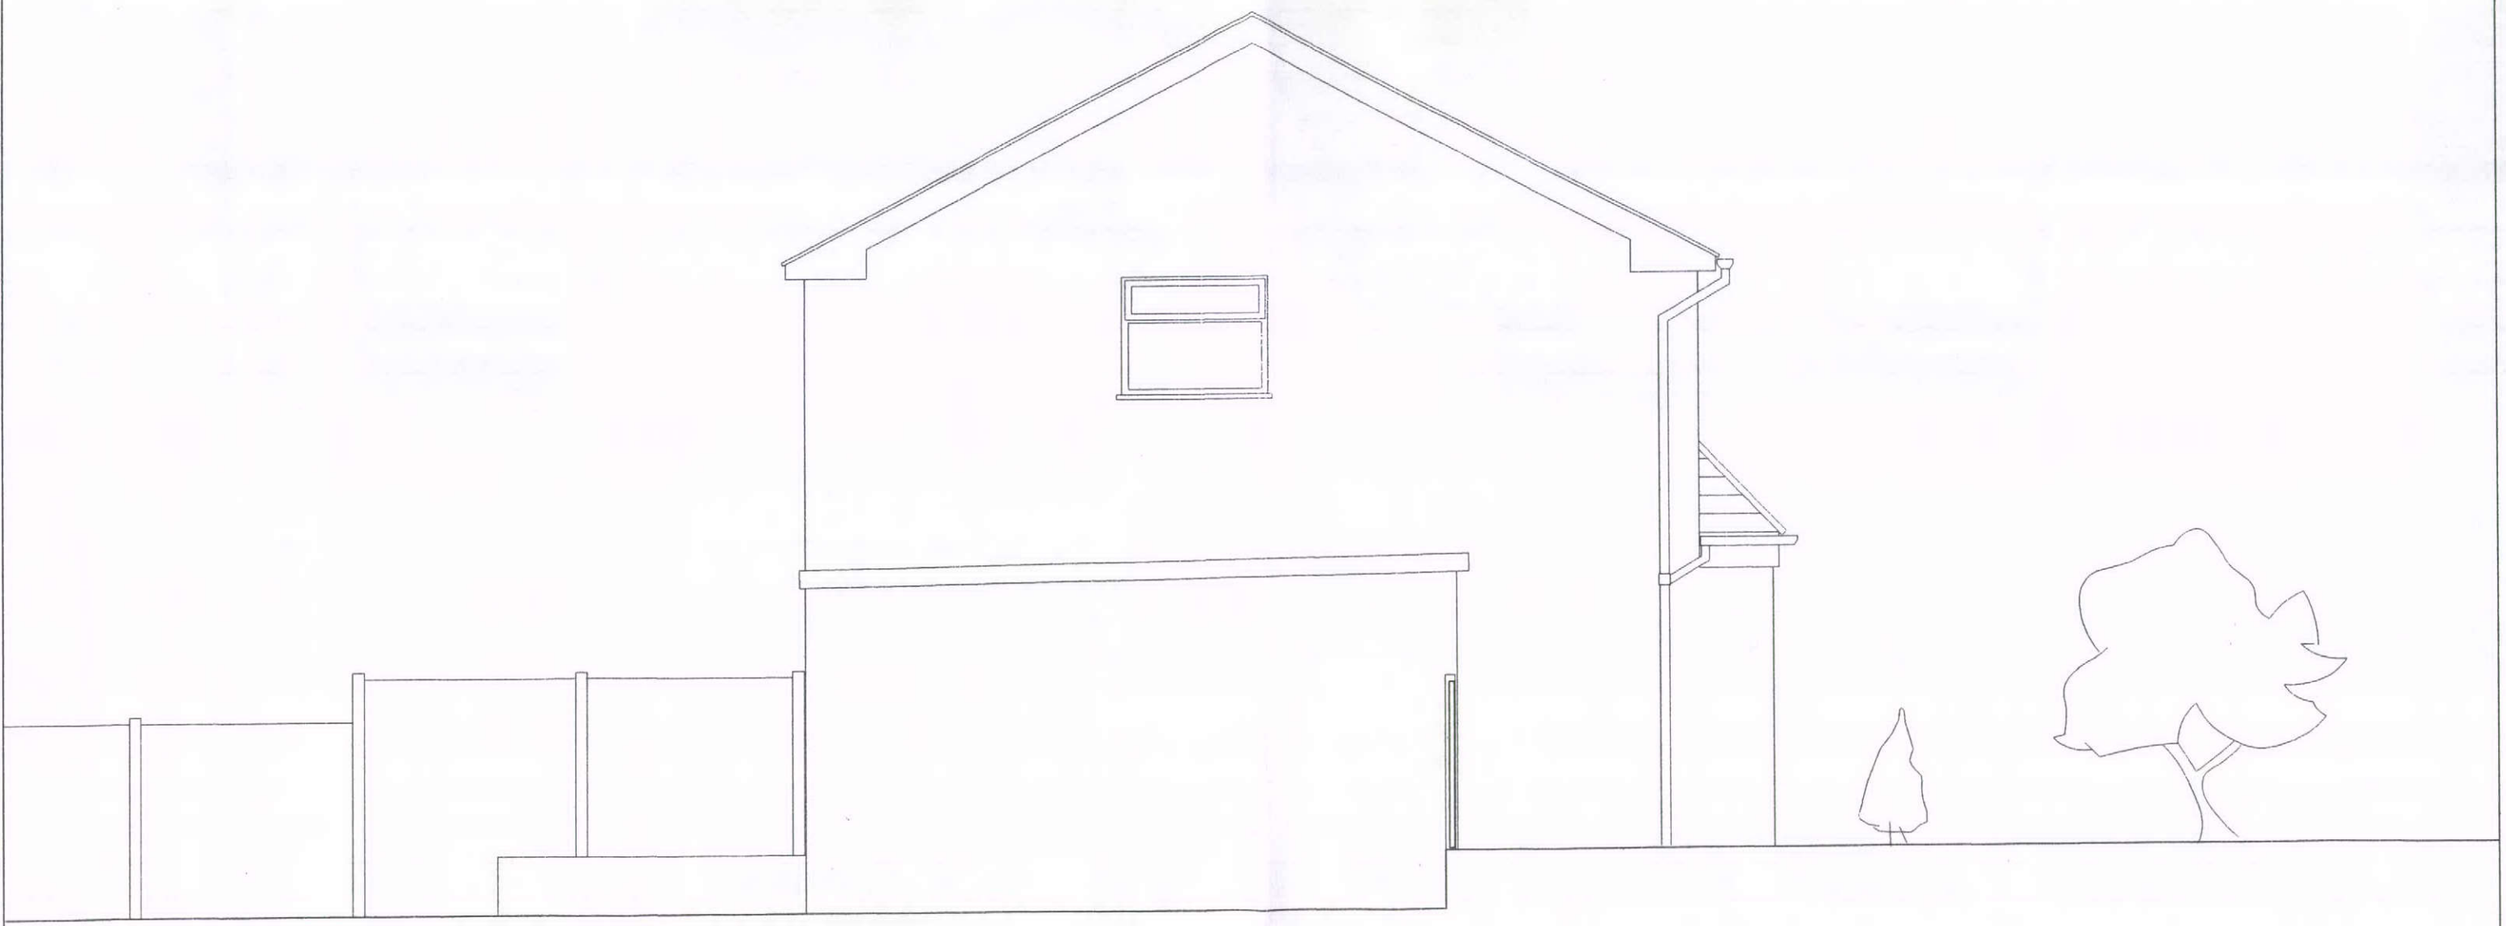

SIMON COLEY B.A.(HONS) Dip Arch RIBA.

ARCHITECT

2, Water's Edge Lane,
Chapel-en-le-Frith,
High Peak,
Derbyshire.
SK23 0LP
Tel No. 01298 815835
Fax No. 01298 815219
e Mail: Ceasark@AOL.COM

SITE 79 Rowton Grange Rd, Chapel-en-le-Frith

TITLE Side Elevation - Existing

SCALE 1:50 | DATE JUN 2013 | BY: SNC

DRAWING NO. 160 - TP05

REV	NOTES	DATE

0 1.0 1.5 2.0m
Scale