



EXISTING ELEVATIONS 1:200

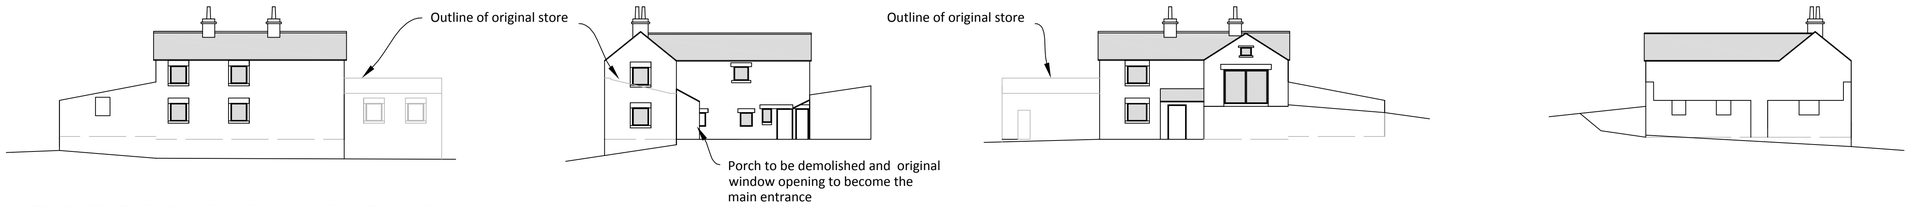


PROPOSED ELEVATIONS

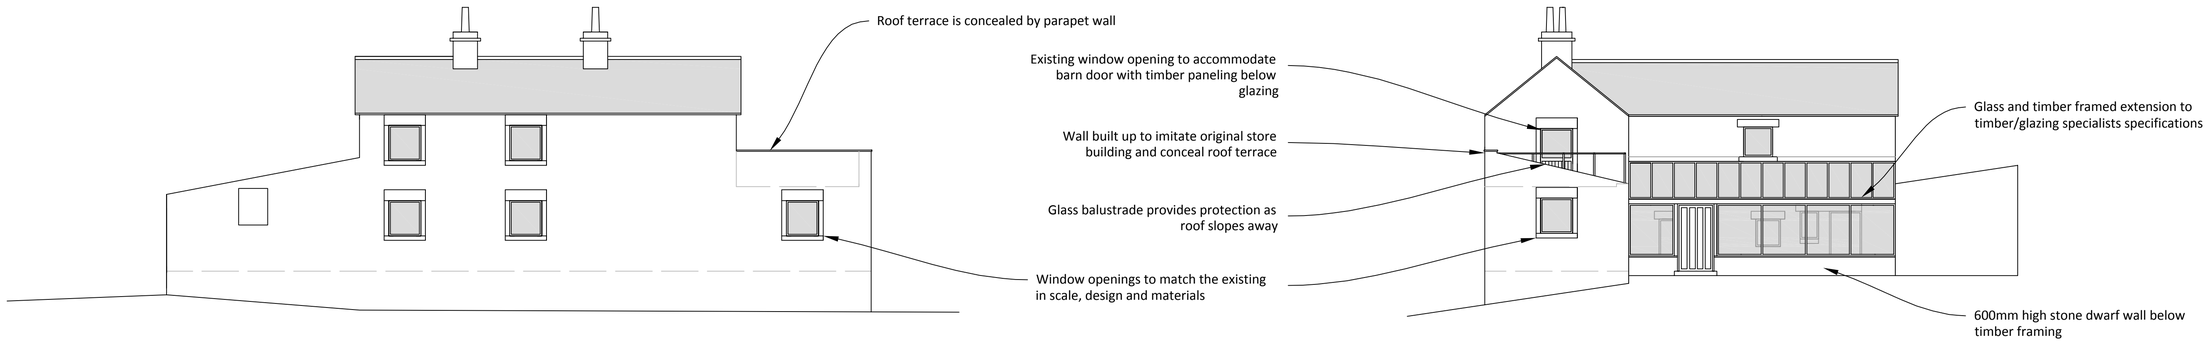


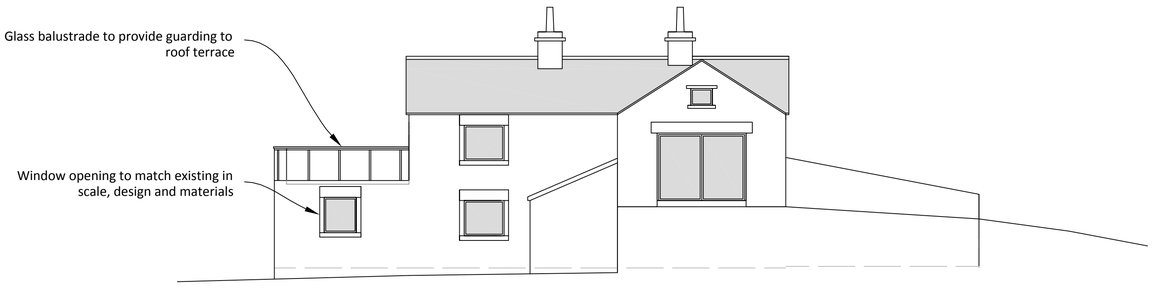

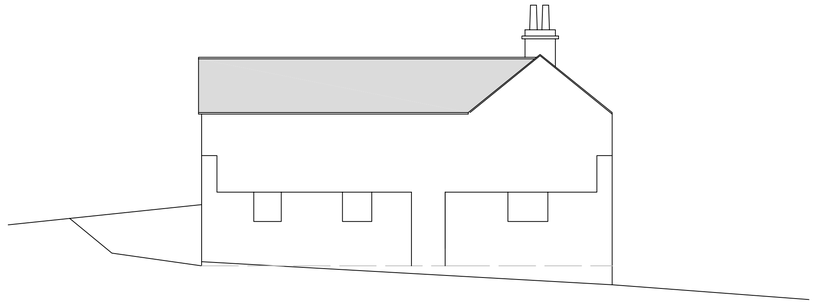


EXISTING PLANS 1:200

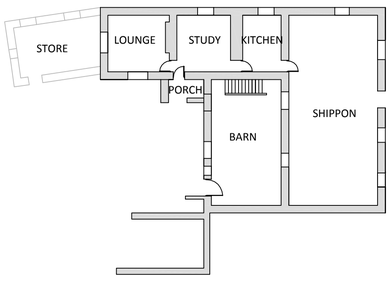

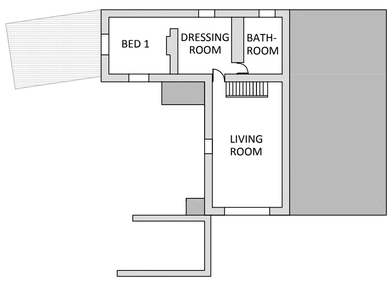


PROPOSED PLANS

GROUND FLOOR

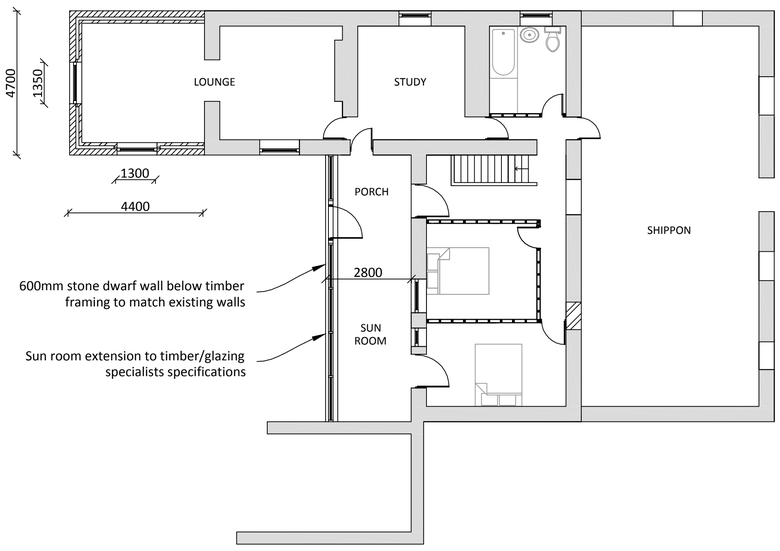

FIRST FLOOR

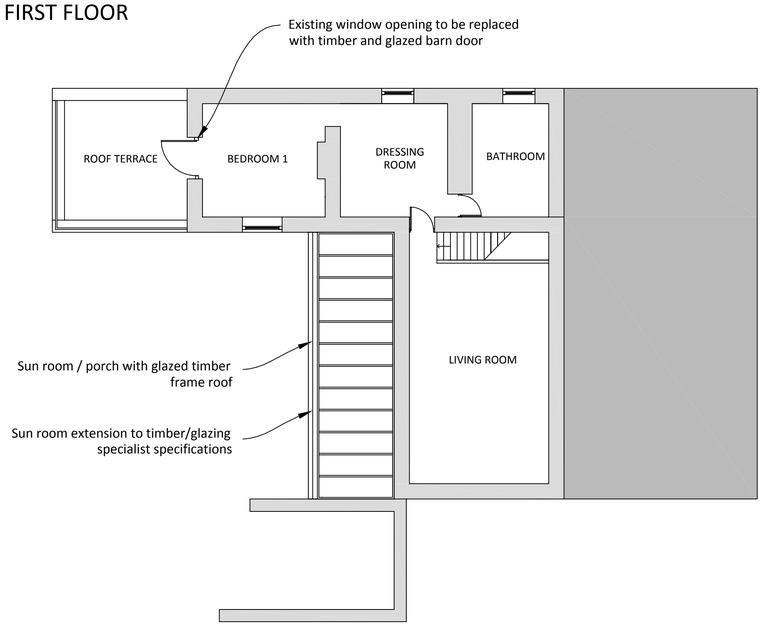

Plans & Elevations

Sun Room & Lounge Extension

Moss House Farm,
Manchester Road, Buxton,
High Peak, SK17 0SF

Scale - 1:100 @ A1
unless stated
Date - 19.06.2013

Rev	Description	Date

DRAWING REF: MH/PL/02

NO DIMENSIONS TO BE SCALED OFF THIS DRAWING
CONTRACTORS TO CHECK ALL DIMENSIONS ON SITE

Plans & Design
Emma Hall MBEng BA hons
www.plansanddesign.co.uk
07912 845 210