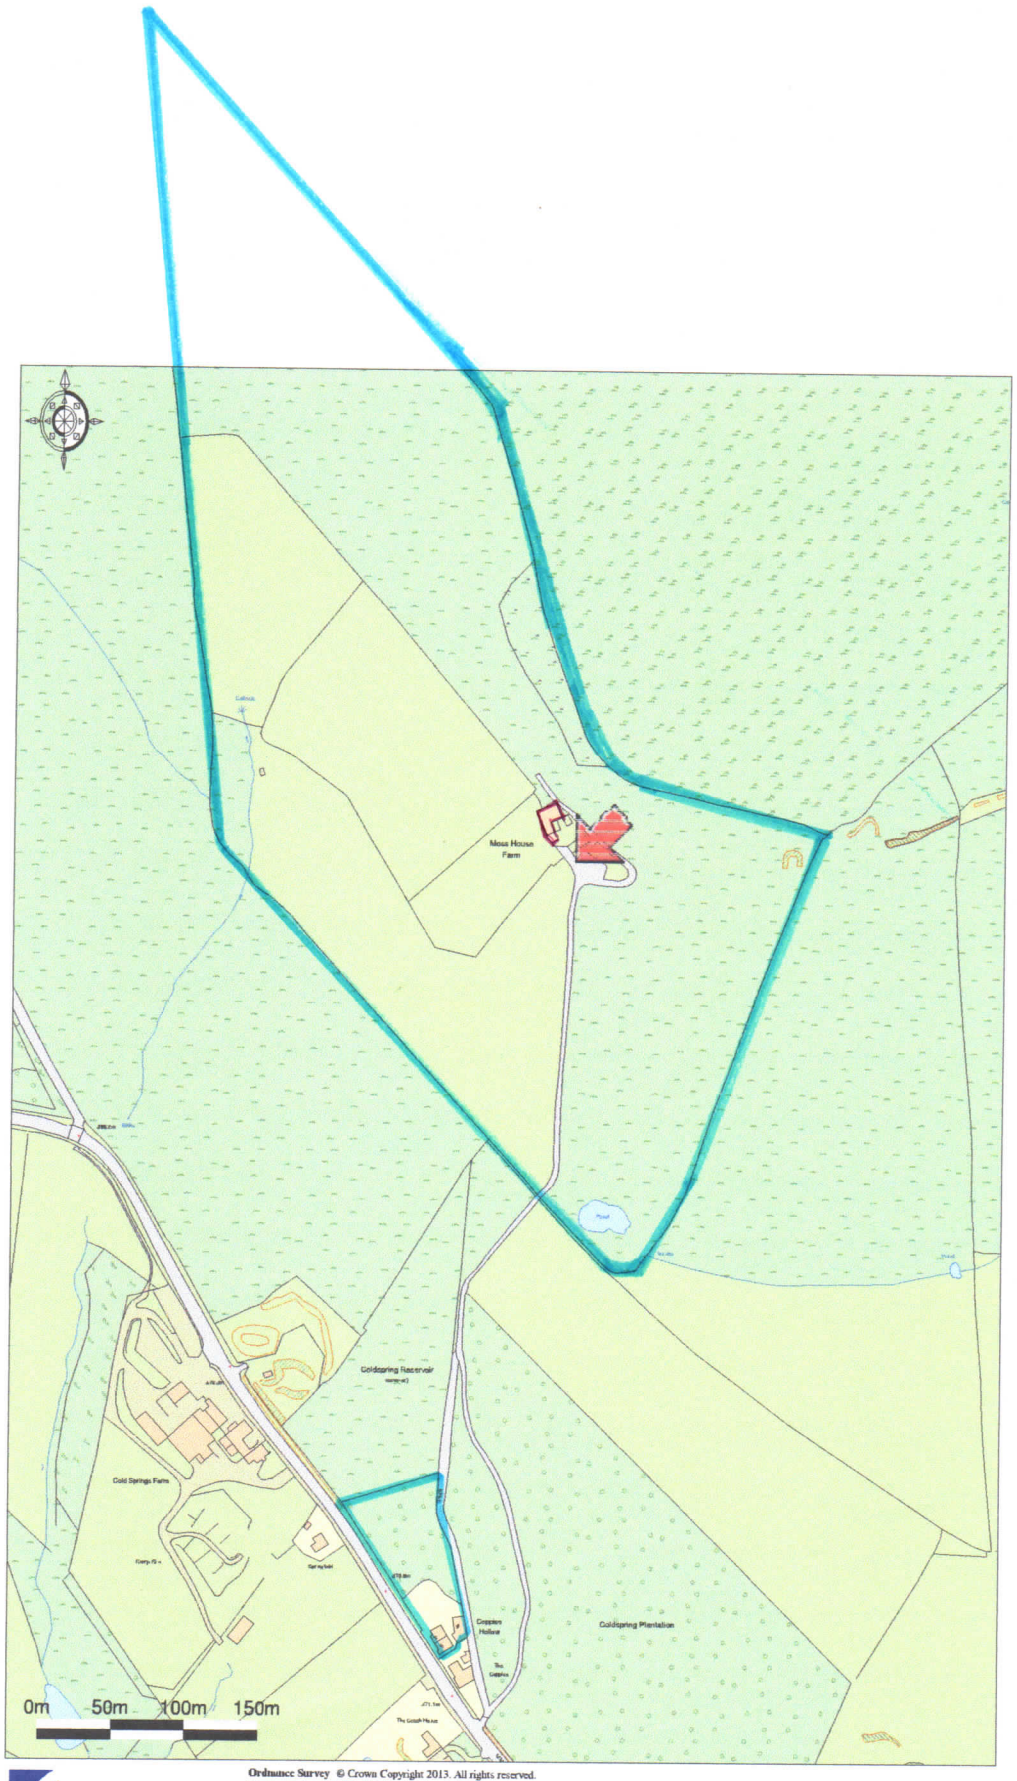


Promap®
Ordnance Survey © Crown Copyright 2013. All rights reserved.
Licence number 100022432. Plotted Scale - 1:5000

MOSS HOUSE FARM
MANCHESTER ROAD
BUXTON

SITE LOCATION PLAN