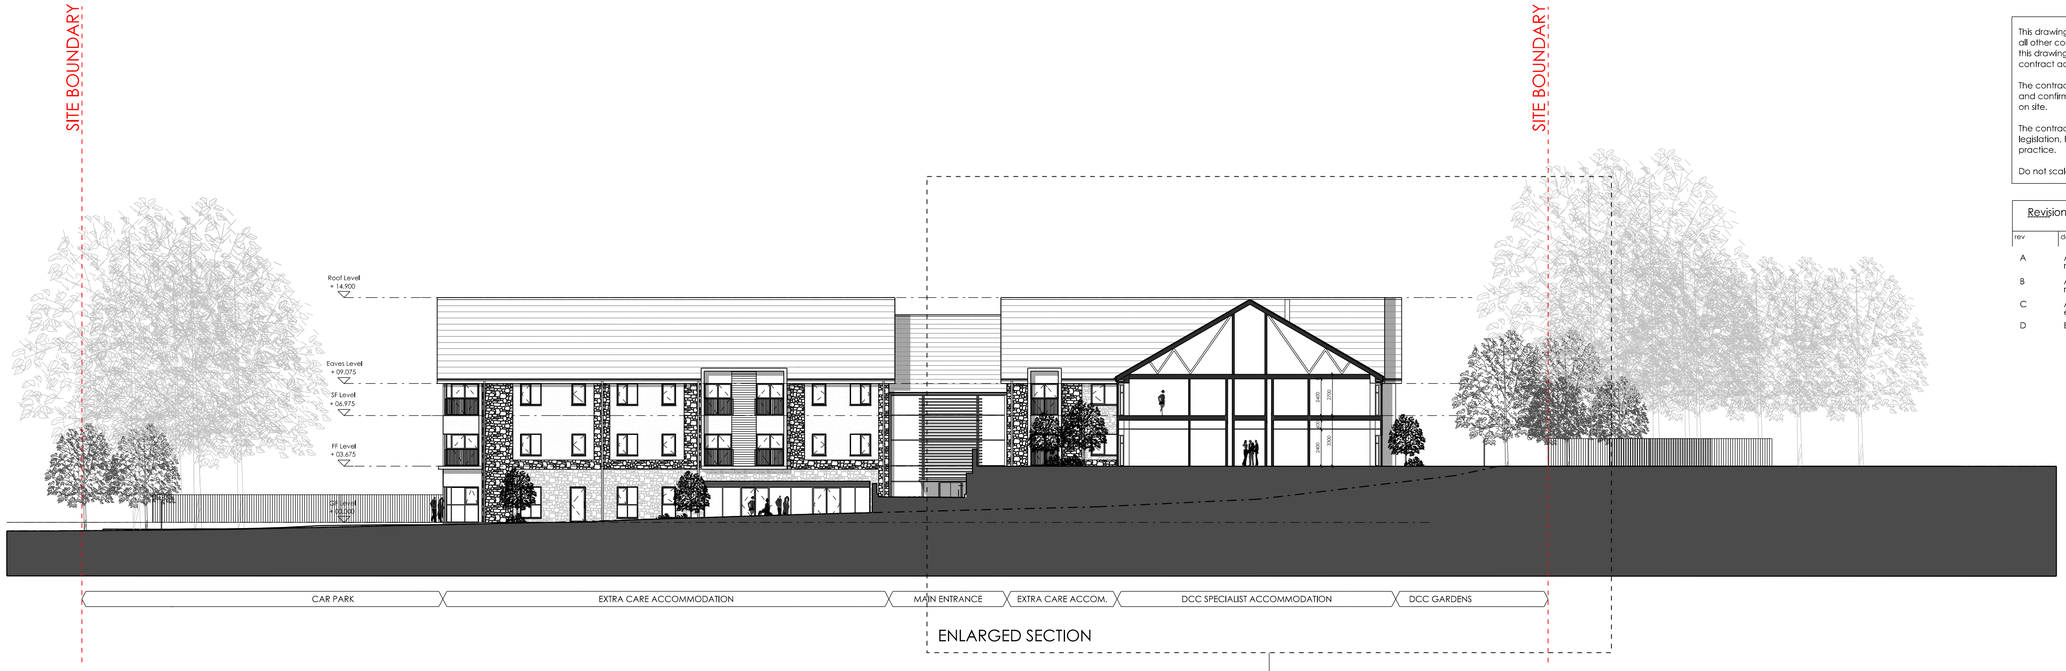

ENLARGED SECTION

SECTION BB



ENLARGED SECTION TYPICAL DCC SPECIALIST ACCOMMODATION SECTION

Scale 1:100

This drawing to be read in conjunction with all specifications and all other consultants design information. Any contradictions between this drawing and any other design information to be advised to the contract adminstrator and author immeadiately

The contractor to site measure, check and verify all information issued, and confirm the correctness of the contents prior to the commencement on site.

The contractor to comply with all current statutory legislation, Building Regulations, British Standards, and good building practice.

Do not scale from this drawing.

Revision		Date		Init
rev	description	date	dr by	ap by
A	Amended in in line with comments received and with changes to elevations	14.03.2013	DS	SM
B	Amended in in line with comments received	09.04.2013	DS	SM
C	Amended in in line with changes to elevations	25.04.2013	DS	SM
D	Eaves to section amended	23.05.2013	DS	SM

KEY PLAN

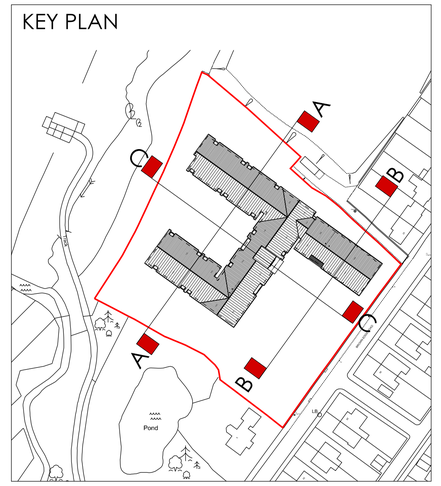

Ø 5 10M

client: DERBYSHIRE County Council Improving life for local people · housing21 · Keepmoat PROVIDE DELIVERED

project:
Derbyshire County Council
Procurement of Extra Care Housing
with some Specialist Facilities
Tender Reference: SSD 12 03
ISDS Interim Submission

title:
Site 2 Brown Edge Road
Proposed Sections
Reference: B6

date: 19.10.12	scale: 1:200@A1	status: Planning	
drawn by: RA	job No:	dwg No: A301	rev: D
checked by: SM			

© the drawing, design and the building works depicted are the copyright of Glancy Nicholls Architects Ltd & may not be reproduced or amended, except by the written permission by Glancy Nicholls Architects Ltd. No liability will be accepted for any amendments made by other persons.

The issue of this drawing/document does not confer any license for use of the design to any party whatsoever save as expressly agreed by Glancy Nicholls Architects Ltd.

Glancy Nicholls Architects

Glancy Nicholls Architects Ltd
3 Greenfield Crescent
Edgbaston, B'ham, B15 3BE
registration No: 5141809

tel: 0121 456 7474
fax:
e-mail: architects@glancynicholls.com