

Garage Elevations

NOTES

1. External facade to comprise cavity wall with stone outer leaf with imitation sandstone dressings, cills and lintols as shown.
2. Roof to be finished with concrete interlocking tiles, colour to L.A. approval.
3. External doors and windows to be double glazed in brown uPVC frames throughout.
4. Fascia and soffit boards to be in brown uPVC.
5. Rainwater pipework and gutters to be 'squareline' brown uPVC.

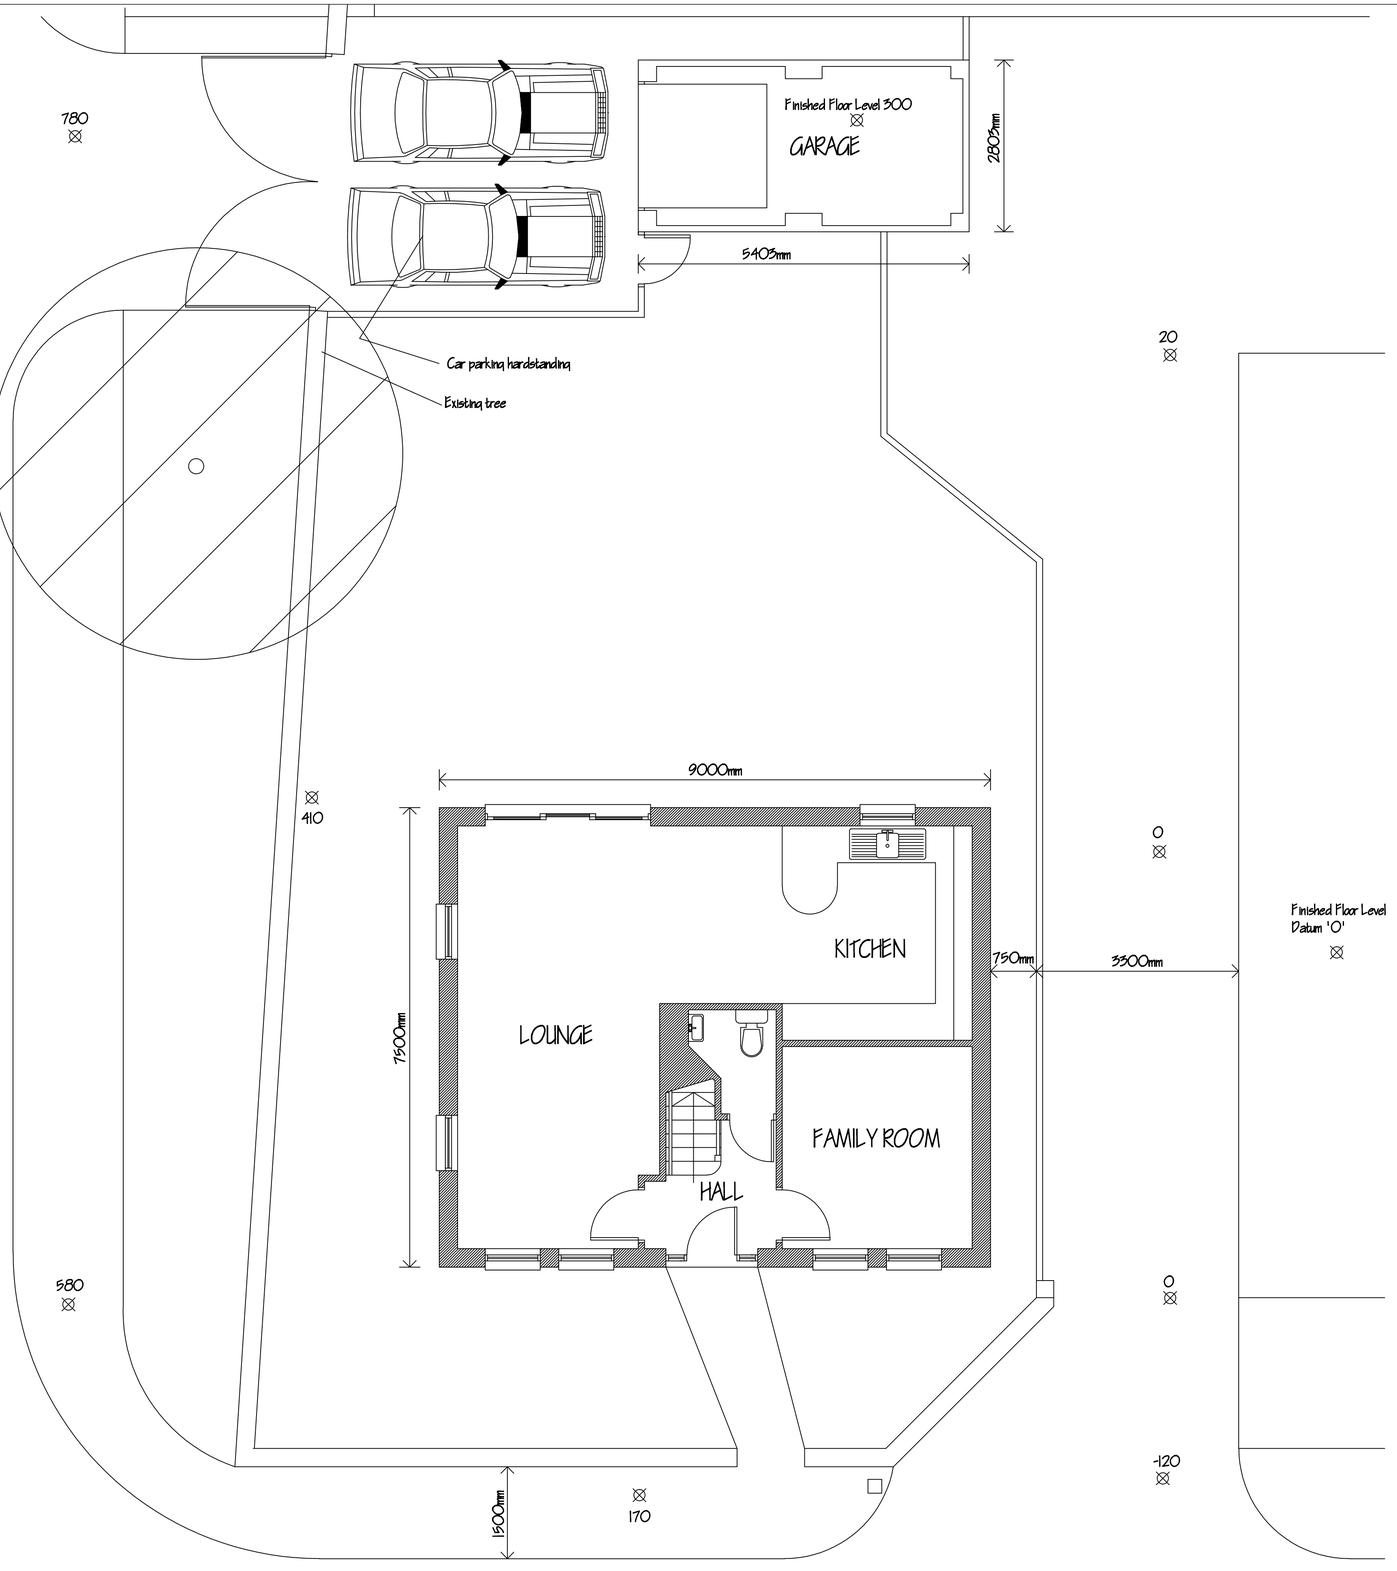

Ground Floor

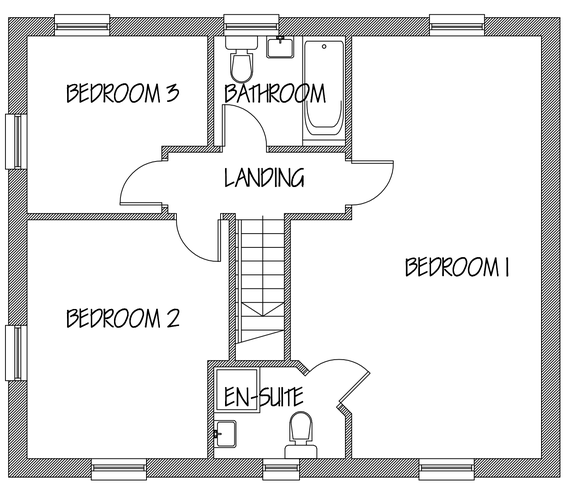

First Floor

PROJECT J Dodd Property Ltd. 305 Hadfield Road Hadfield, Glossop	DATE: Mar 13	DRAWN BY: AW	TITLE Proposed New Dwelling Proposed Layouts
		CHECKED BY:	
	SCALE: 1 = 50	ISSUE	DRG No. 75