
HPK/2013/0389
HIGH PEAK
18 JUL 2013


EXISTING ELEVATIONS 1:200

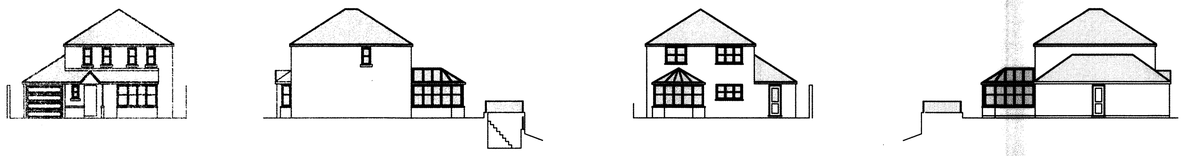

EXISTING PHOTOGRAPHS




PROPOSED ELEVATIONS

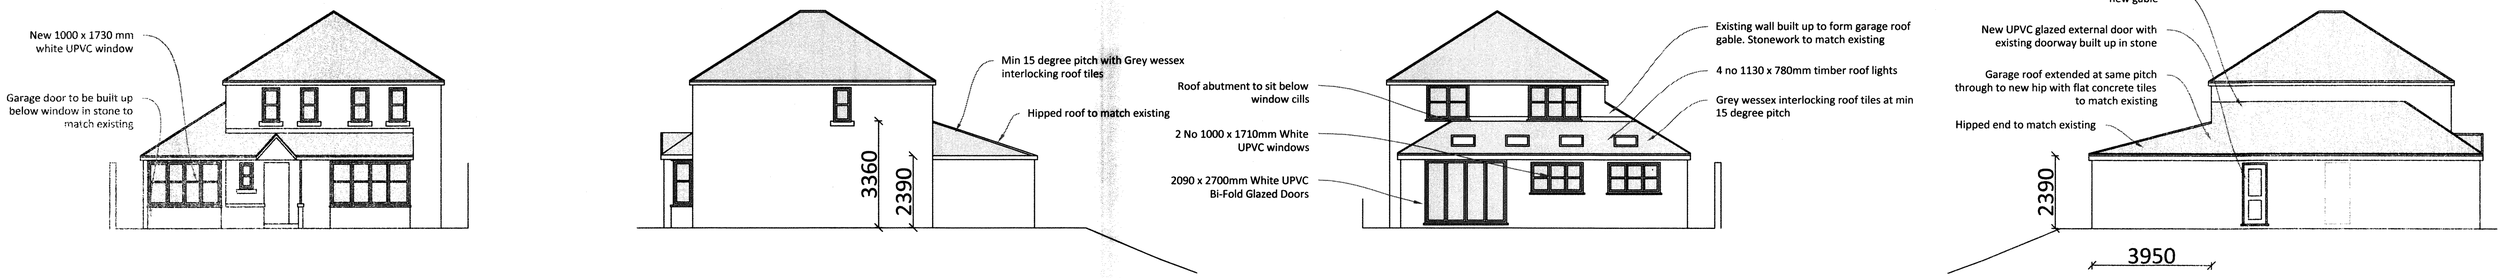


EXISTING PLANS

GROUND FLOOR PLAN

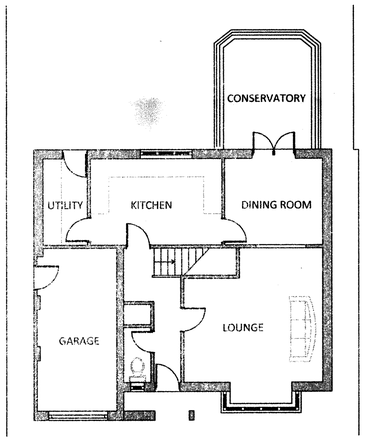


FIRST FLOOR & ROOF PLAN

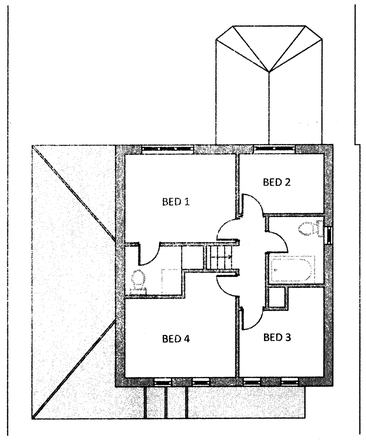


PROPOSED PLANS 1:50


GROUND FLOOR PLAN

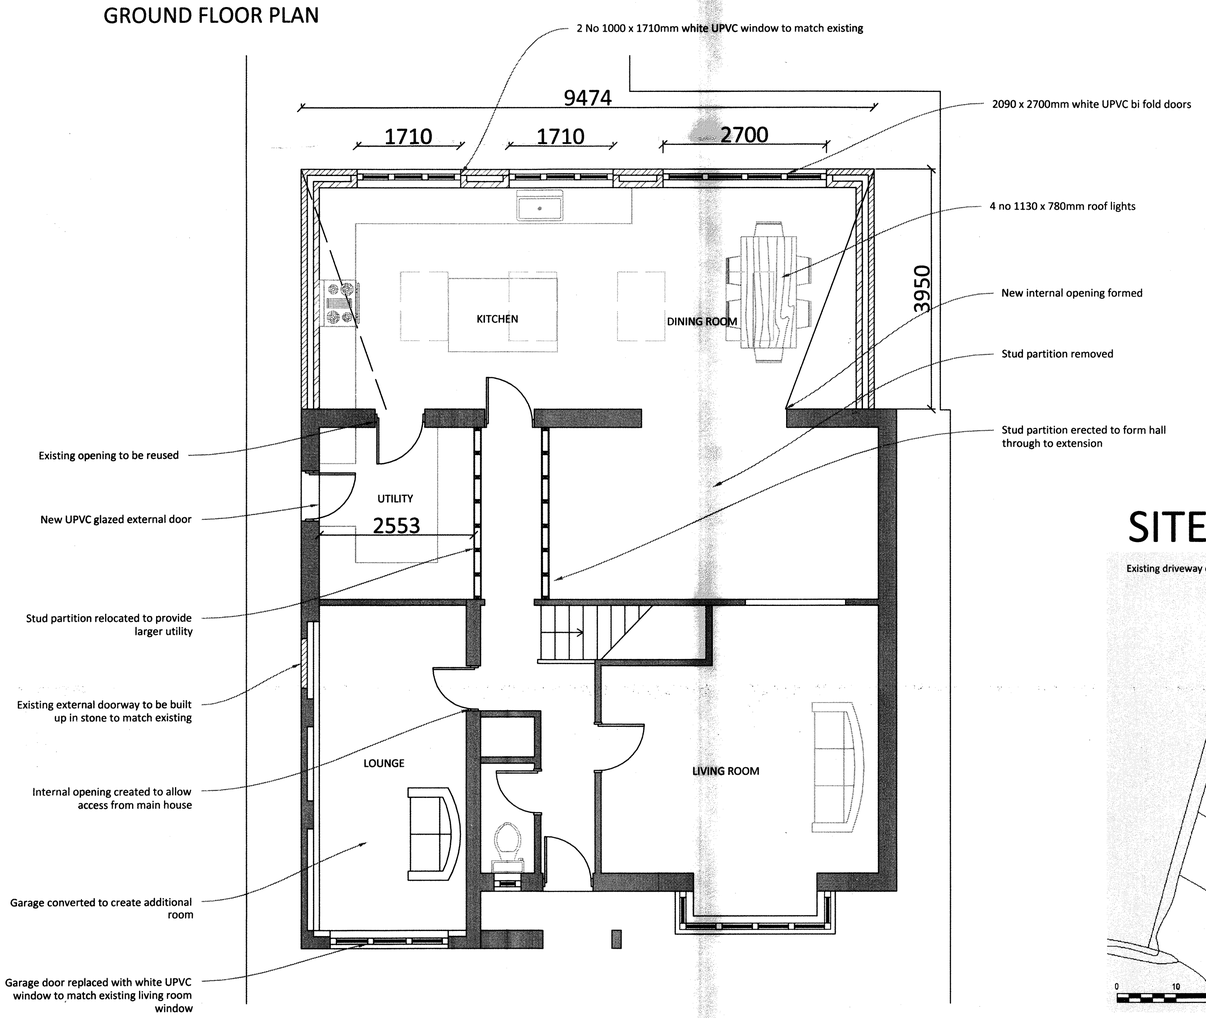

ROOF PLAN

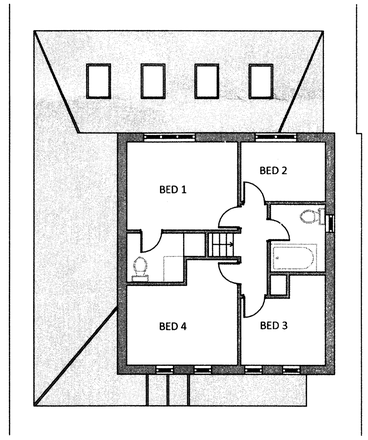

SITE PLAN 1:50

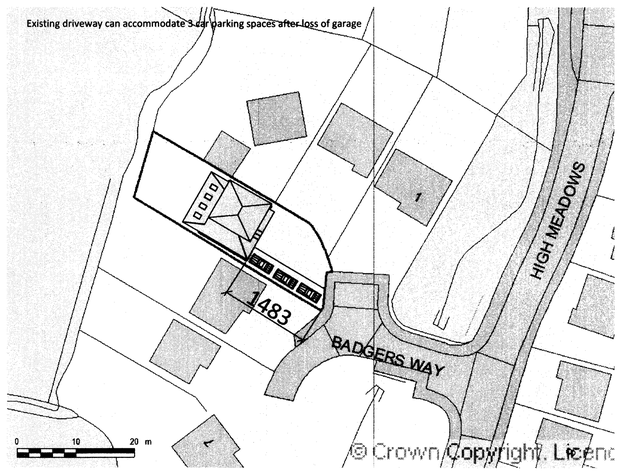

Plans & Elevations

Garage Conversion and Single Storey Rear Extension
4 Badgers Way
Glossop
High Peak
SK13 6PP

Scale - 1:100 @ A1
unless stated
Drawn By - EH
Date -13.03.2013

Rev	Description	Date
A	Altered layout	29.04.2013

DRAWING REF: BW/P/01/ A

Plans & Design
Emma Hall MBEng BA hons
www.plansanddesign.co.uk
07912 845 210