

THIS DRAWING IS NOT TO BE COPIED
OR REPRODUCED
WITHOUT THE PRIOR WRITTEN CONSENT
OF PLANMART LTD.

HPK/2013/0365
HIGH PEAK
15 JUL 2013
BOROUGH COUNCIL

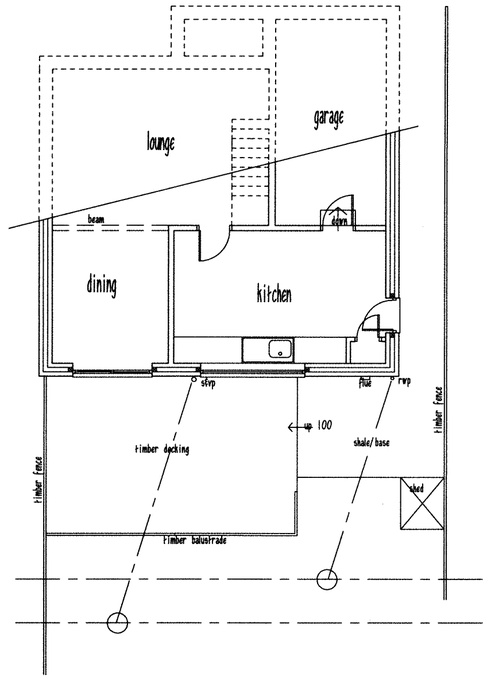


EXISTING GROUND FLOOR PLAN

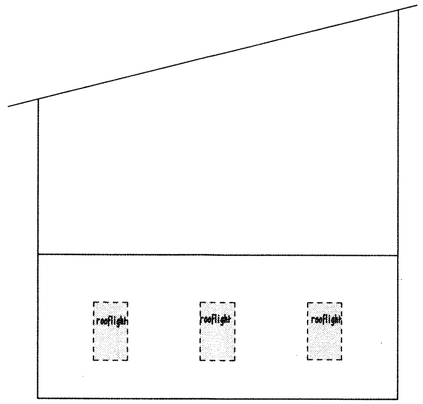


PROPOSED ROOF PLAN




EXISTING REAR ELEVATION

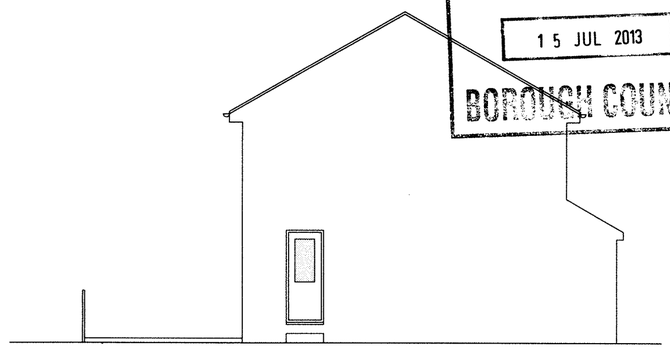


EXISTING SIDE ELEVATION

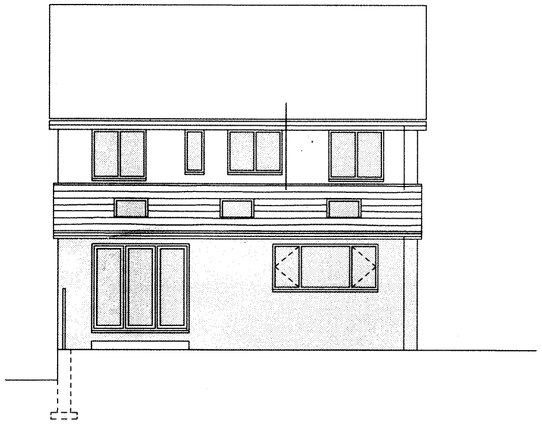


PROPOSED REAR ELEVATION

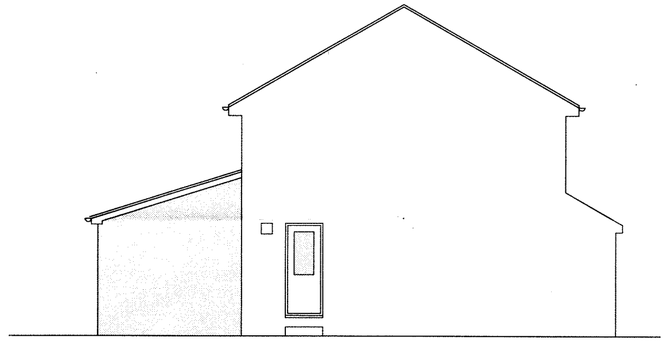


PROPOSED SIDE ELEVATION

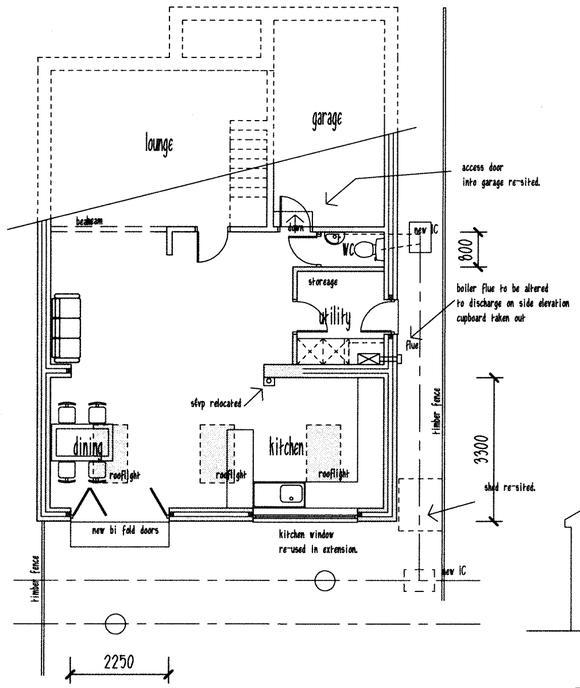

PROPOSED GROUND FLOOR PLAN

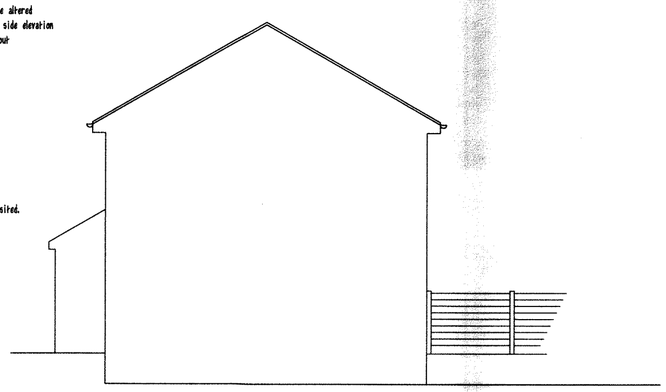

EXISTING SIDE ELEVATION

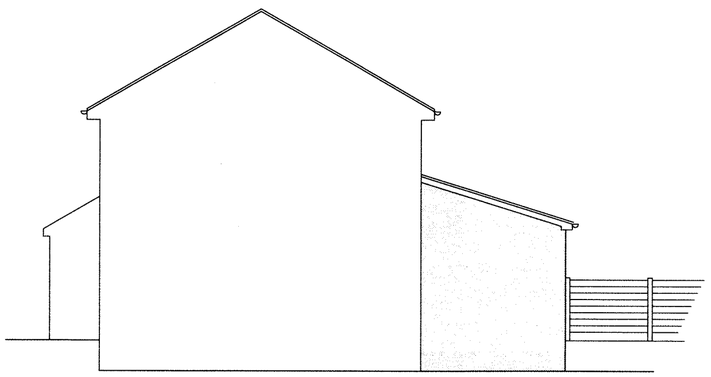

PROPOSED SIDE ELEVATION

REVISIONS:
A. Amended to clients req. 22.5.2013.
B. Roof plan added. 15.7.2013.

PLANMART

Client:

Mr & Mrs Wilson,
8 Storth Meadow Road, Glossop. SK13 6UZ.

Project:

Proposed single storey rear extension.

Title:

Existing and proposed plans and elevations

Scale: 1:100	A2 sheet.
Drawn: MH	Date: May 2013
Project no.: 2497	Drawing no.: 2497-1B

PLANMART LIMITED
53A High St. West, Glossop,
Derbyshire SK13 8AZ.
Tel: 01457 863153 E mail: planmart@btconnect.com