

HPK/2013/0403
HIGH PEAK
15 JUL 2013
BOROUGH COUNCIL

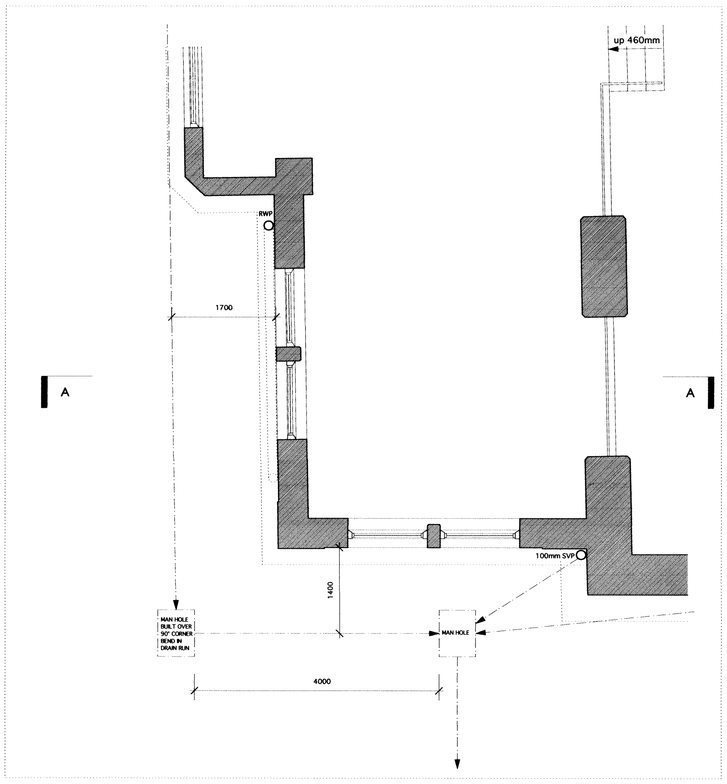

1. PLAN

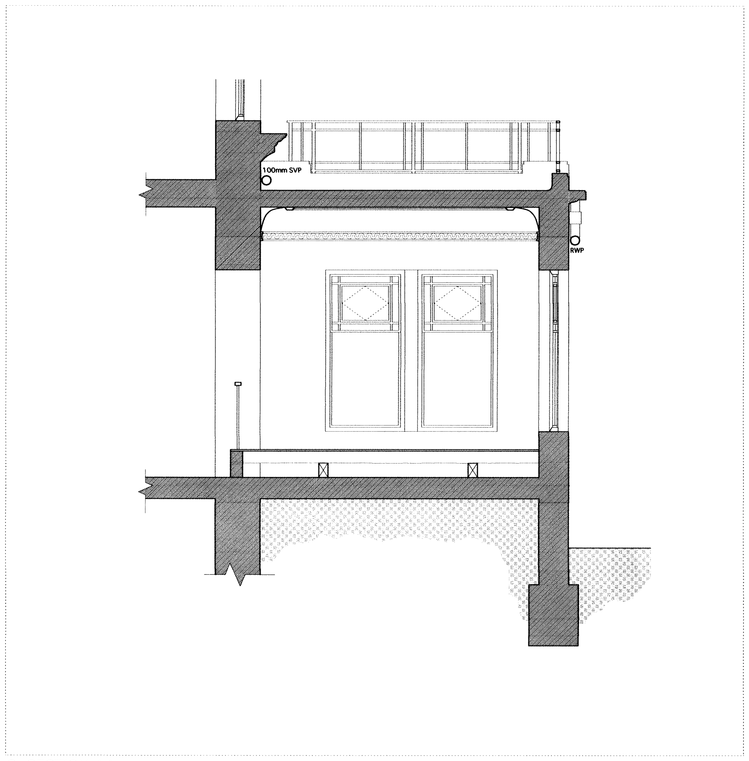


2. SECTION AA



3. FRONT ELEVATION



4. SIDE ELEVATION

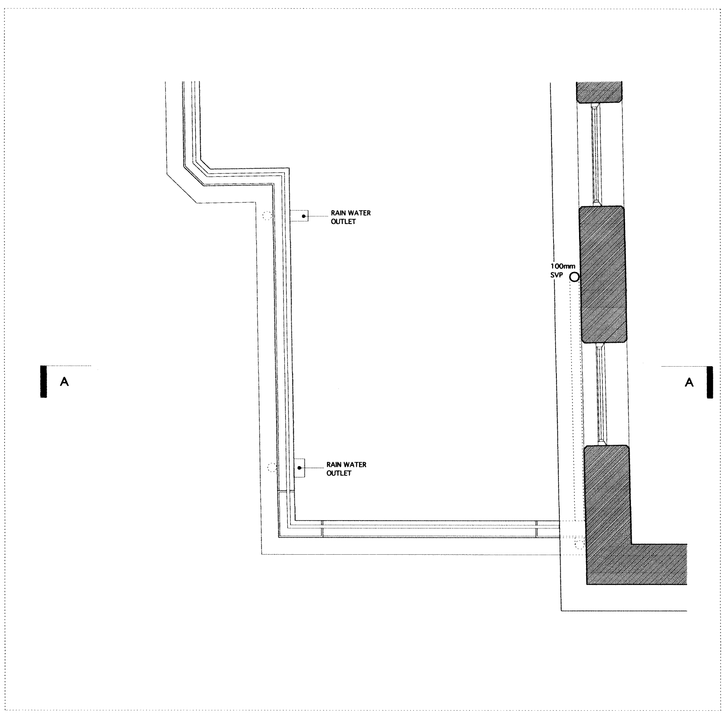

5. ROOF PLAN

Revision	Date	By	Amendments

Do not scale, use figured dimensions only.
All dimensions to be checked on site prior to the commencement of any work on the manufacture of any components.
This drawing to be read in conjunction with all related Architect's and Engineer's drawings and any other relevant information.

Project
PALACE BUXTON - RESTAURANT REPAIRS

Drawing Title
EXISTING PLAN, ROOF PLAN, SECTION AND ELEVATIONS

FINCH ASSOCIATES
Chartered Architects and Designers
318 Kensal Road
London W10 5BZ
Tel: 020 8962 8666
Fax: 020 8962 8777

Date	Drawn By	Drawing Number
NOV 12	MLE	1012 - 01
Scale 1:50 @ A1	Checked By	Revision