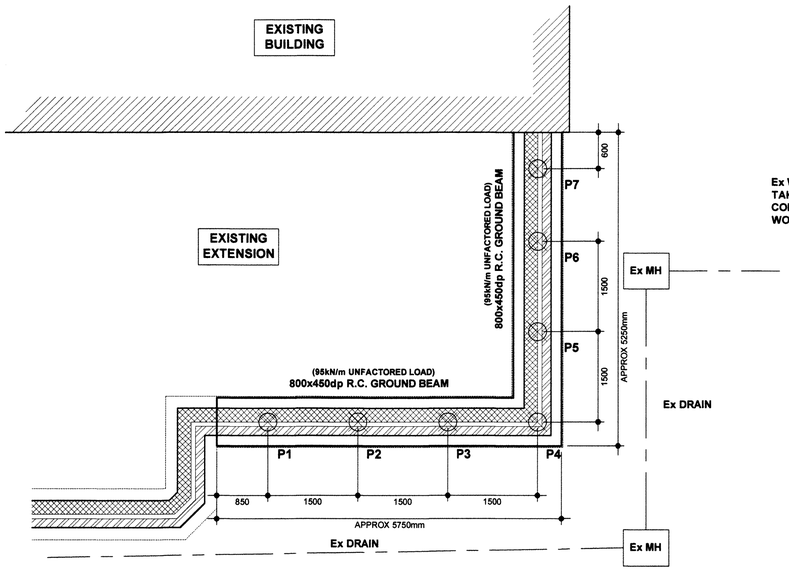
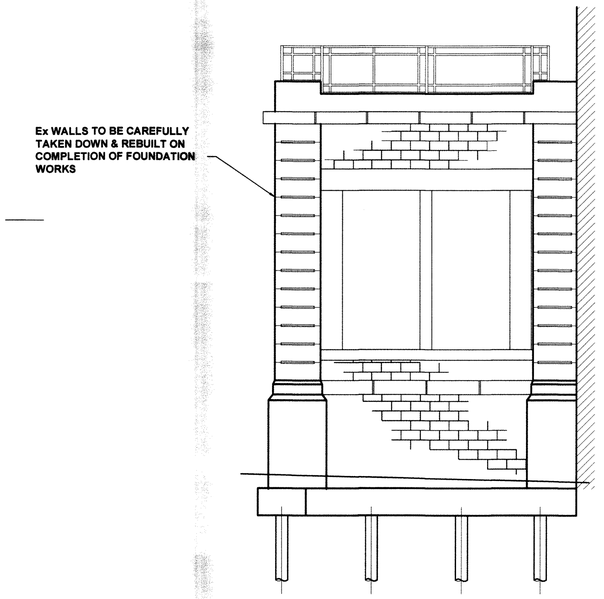
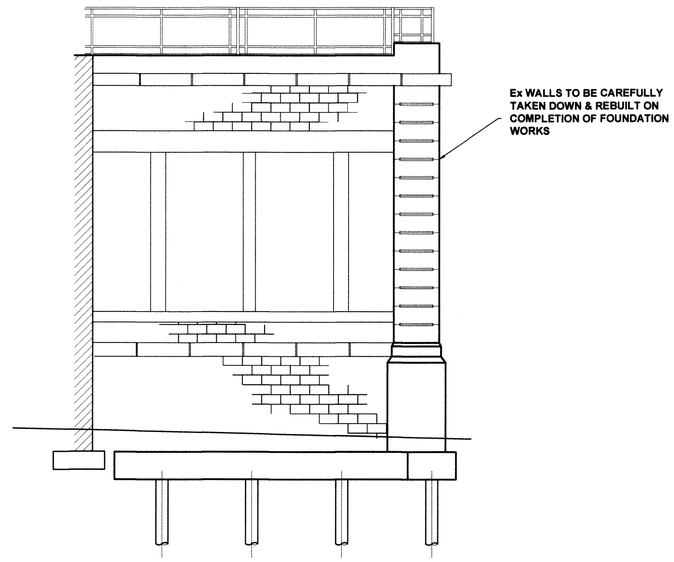
HPK/2013/0403
HIGH PEAK
15 JUL 2013
BOROUGH COUNCIL



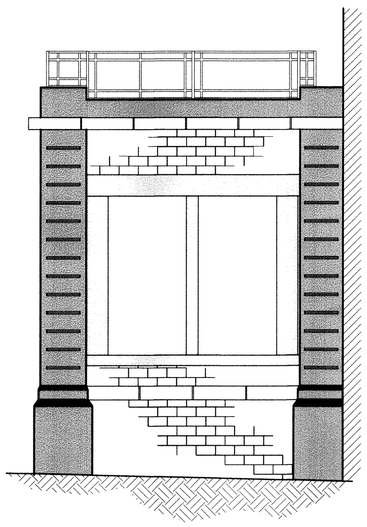

**PROPOSED PLAN**
(SCALE 1:50)



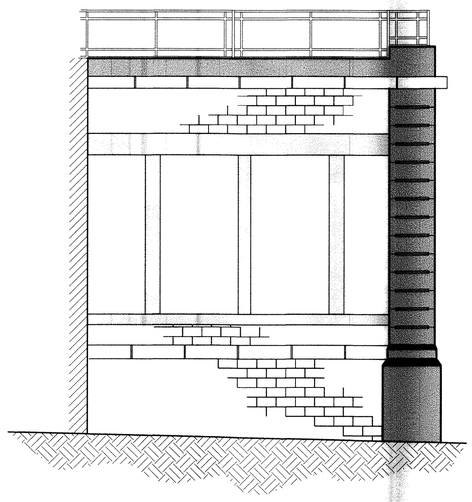

**PROPOSED SECTION**
(SCALE 1:50)



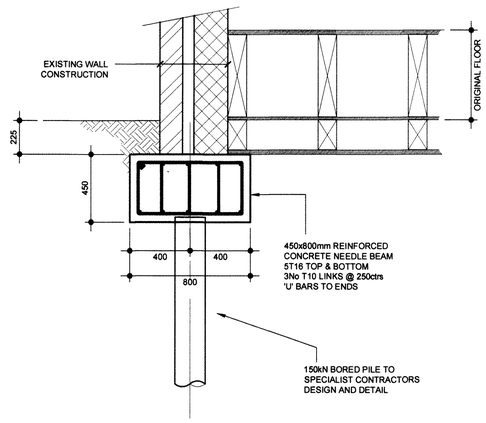

**PROPOSED SECTION**
(SCALE 1:50)



**EXISTING ELEVATION**
(SCALE 1:50)



**EXISTING ELEVATION**
(SCALE 1:50)




**UNDERPINNING DETAIL**
(SCALE 1:20)

| Revision | Date | Description |
|---|---|---|
| B | 15/04/13 | SCHEME REVISED |
| A | 19/12/12 | GENERAL REVISION |

**Taylor Partington Design**
**Consulting Civil & Structural Engineers**
13 Gillibrand Street
Chorley
Lancashire PR7 2EJ
Tel: (01257) 275725 Fax: (01257) 231915
e-mail: info@partington-associates.com

| | | | |
|---|---|---|---|
| Client | Barcelo Hotels General Partner Ltd | Scale | 1:50/1:20 @A1 |
| Project | BUXTON HOTEL | Date | DEC '12 |
| Drawing | FOUNDATION ELEVATIONS, PLANS AND DETAIL | Drawn | EE |
| | | Check | DO |
| Job No. 451 | Dwg No. 01 Rev. A | Approved | |