
HPK/2013/0403
15 JUL 2013
BOROUGH COUNCIL

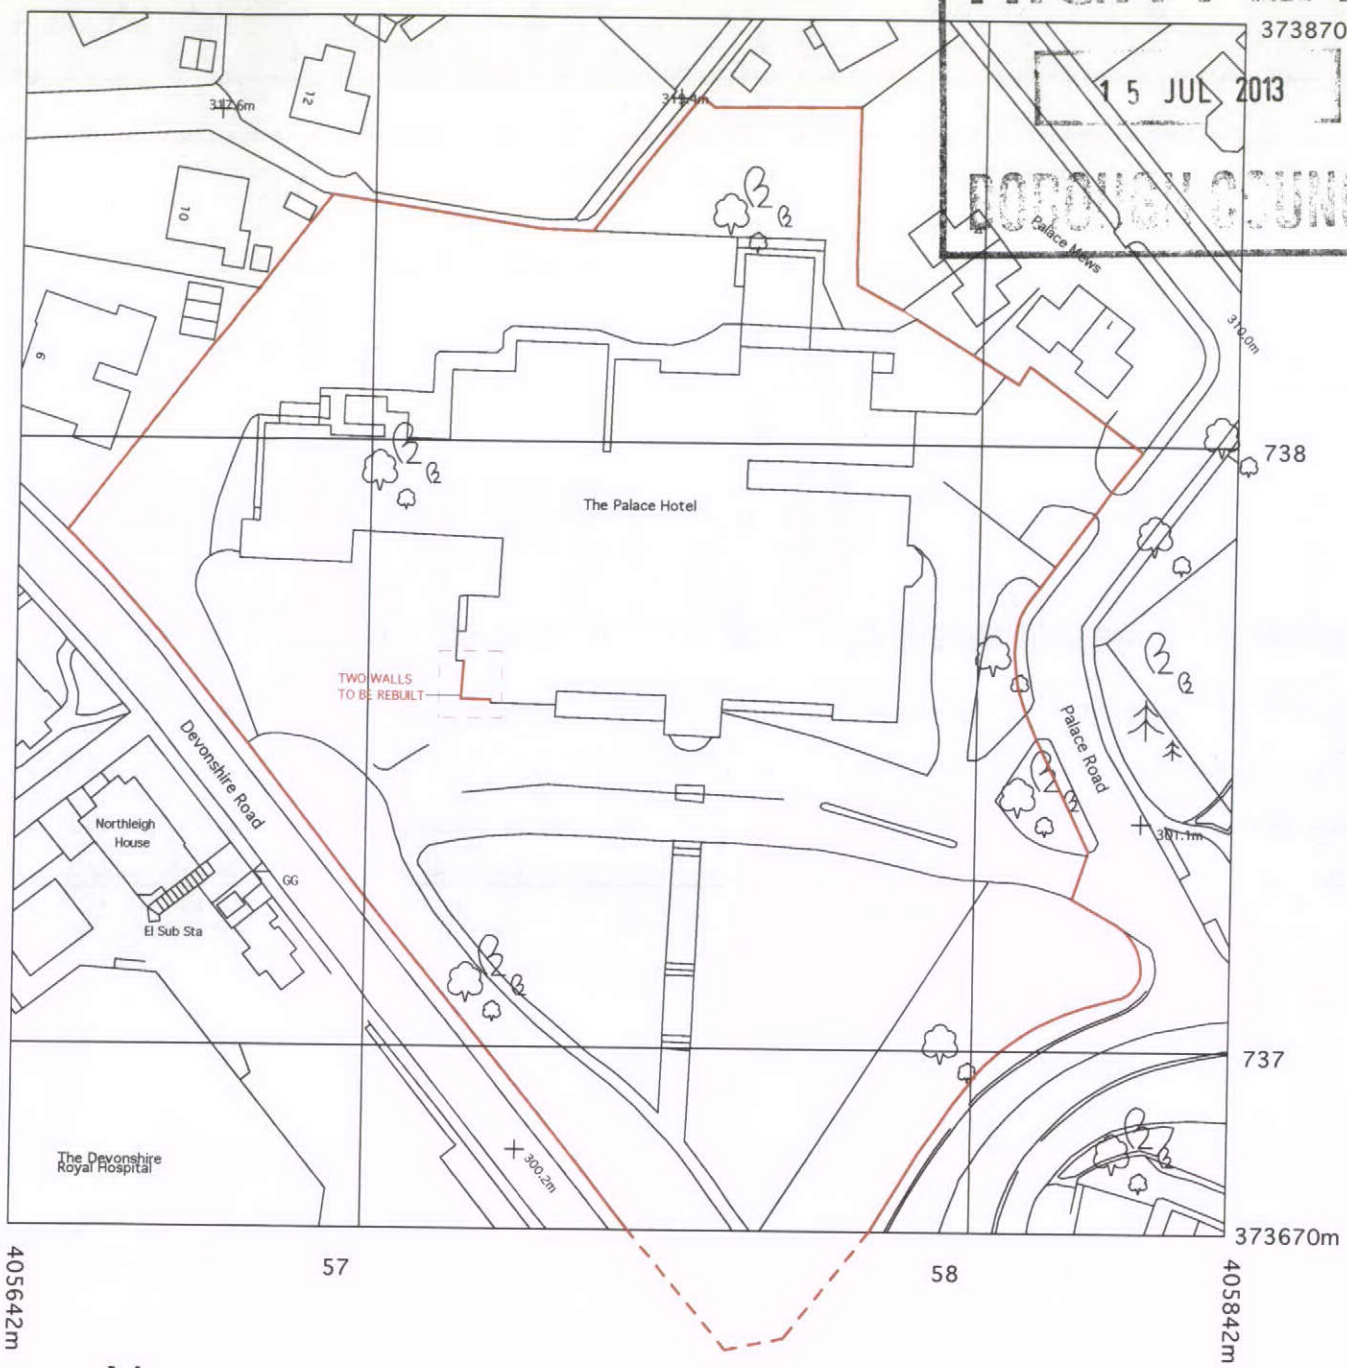

N

20 0 20 40 60 80 100

Metres

Revision	Date	By	Amendments

Project

PALACE HOTEL,
BUXTON;

FINCH ASSOCIATES

Chartered Architects
and Designers

318 Kensal Road
London W10 5BZ

Tel: 020 8962 8666
Fax: 020 8962 8777

Do not scale, use figured dimensions only.

All dimensions to be verified on site prior to the commencement of any work or the production of any shop drawing.

This drawing to be read in conjunction with all related Architect's and Engineer's drawings and any other relevant information.

Drawing Title	Date	Drawn By	Drawing Number
SITE PLAN	JUN 13	ES	1012 / 04
	Scale 1:1250	Checked By	Revision