




EXISTING FRONT ELEVATION

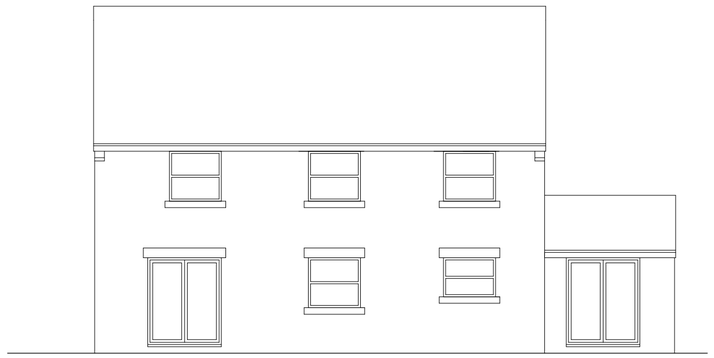


EXISTING REAR ELEVATION

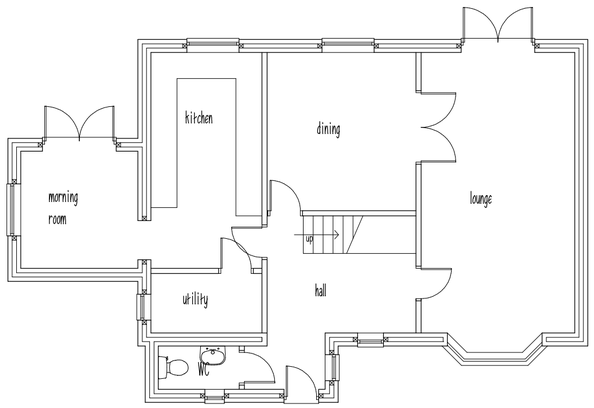

EXISTING GROUND FLOOR PLAN

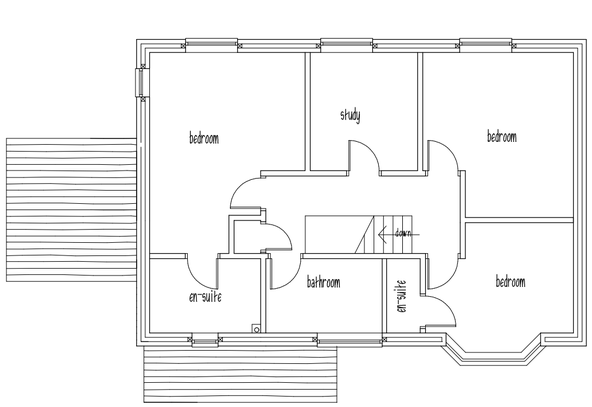

EXISTING FIRST FLOOR PLAN

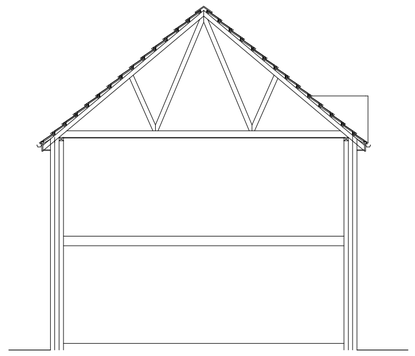

SECTION THRO EXISTING

PLANMART

Client:

Mr & Mrs Matthews,
12 Sycamore Close, Buxton. SK17 6FB.

Project:

Proposed loft conversion.

Title:

Existing plans, elevations and section.

Scale: 1:100 A2 sheet.

Drawn:	Date:
MH	March 2013.
Project no.: 2495	Drawing no.: 2495-1

PLANMART LIMITED
53A High St. West, Glossop,
Derbyshire SK13 8AZ.
Tel: 01457 863153 E mail: planmart@btconnect.com