

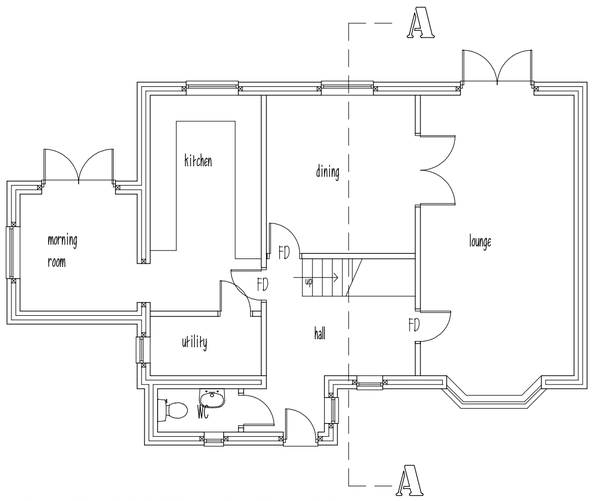



PROPOSED GROUND FLOOR PLAN

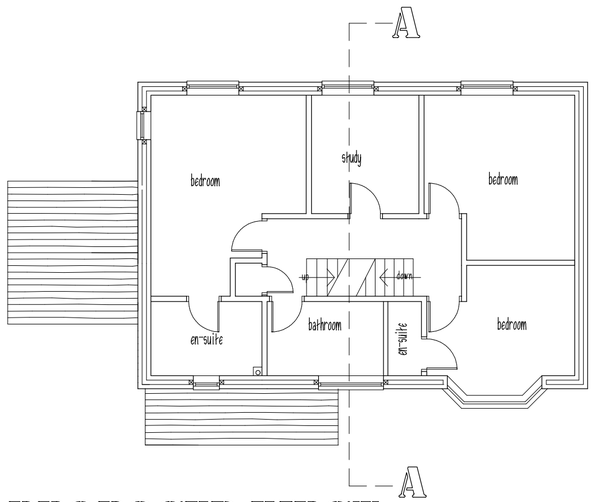

PROPOSED FIRST FLOOR PLAN

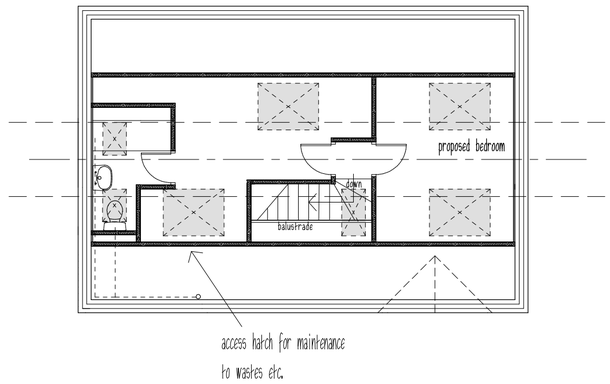


PROPOSED LOFT FLOOR PLAN

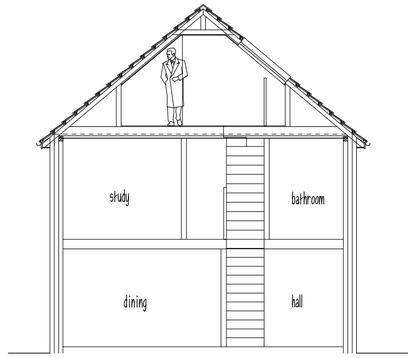


SECTION A--A THRO PROPOSED




PROPOSED FRONT ELEVATION

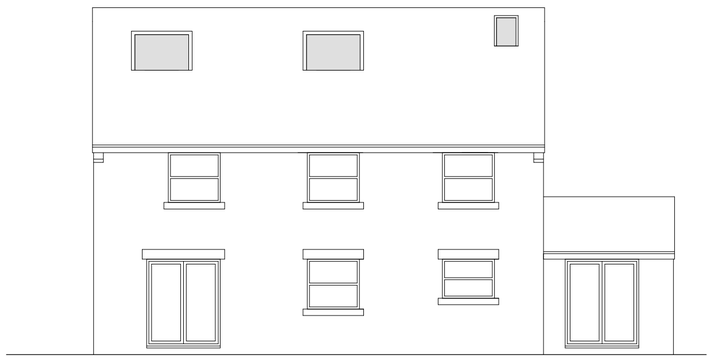

PROPOSED REAR ELEVATION

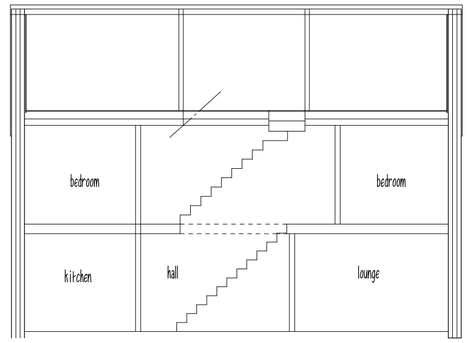

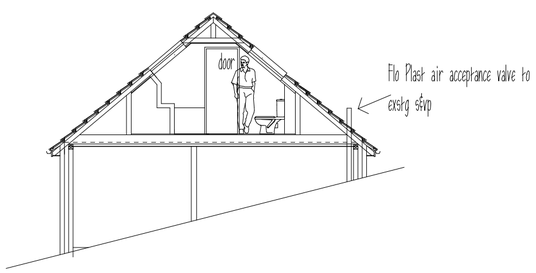

SECTION THRO EN SUITE

PLANMART

Client:

Mr & Mrs Matthews,
12 Sycamore Close, Buxton. SK17 6FB.

Project:

Proposed loft conversion.

Title: Proposed plans, elevations and section (planning application drawing)

Scale: 1:100 A2 sheet.

Drawn:	Date:
MH	March 2013.
Project no.: 2495	Drawing no.: 2495-2

PLANMART LIMITED
53A High St. West, Glossop,
Derbyshire SK13 8AZ.
Tel: 01457 863153 E mail: planmart@btconnect.com