
SITE BLOCK PLAN 12 Mount Street

HPK/2013/0353

HIGH PEAK BOROUGH COUNCIL

15 JUL 2013

13

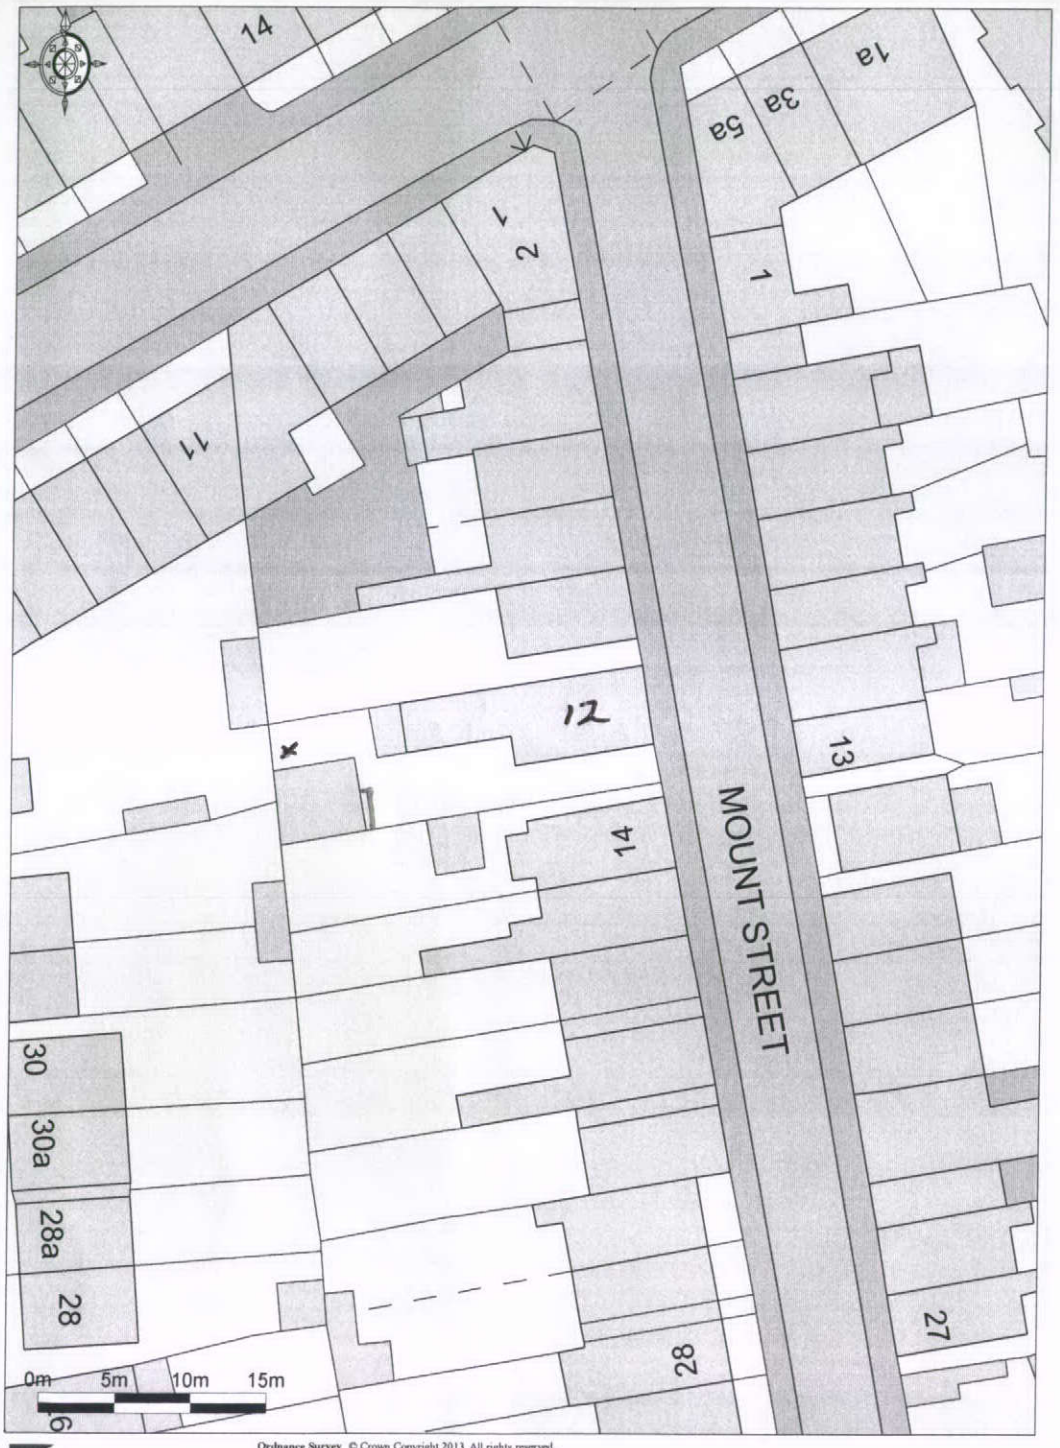

Ordnance Survey © Crown Copyright 2013. All rights reserved.
Licence number 100022432. Plotted Scale - 1:500

Promap®

x TREE

PAUL WHITEHEAD 12/7/13