
HPK/2013/0352

PROPOSED GARAGE MODIFICATION

12 Hall St

HIGH PEAK
15 JUL 2013
BOROUGH COUNCIL

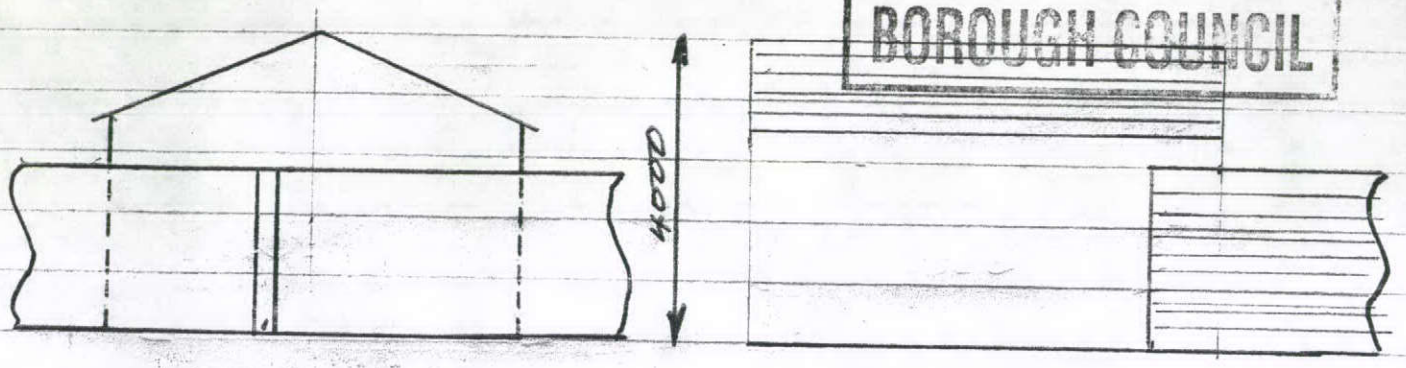

REAR ELEVATION

FAR SIDE ELEVATION

SCALE 1:100

DIMENSIONS IN mm

PAUL WHITEHEAD 12/7/13