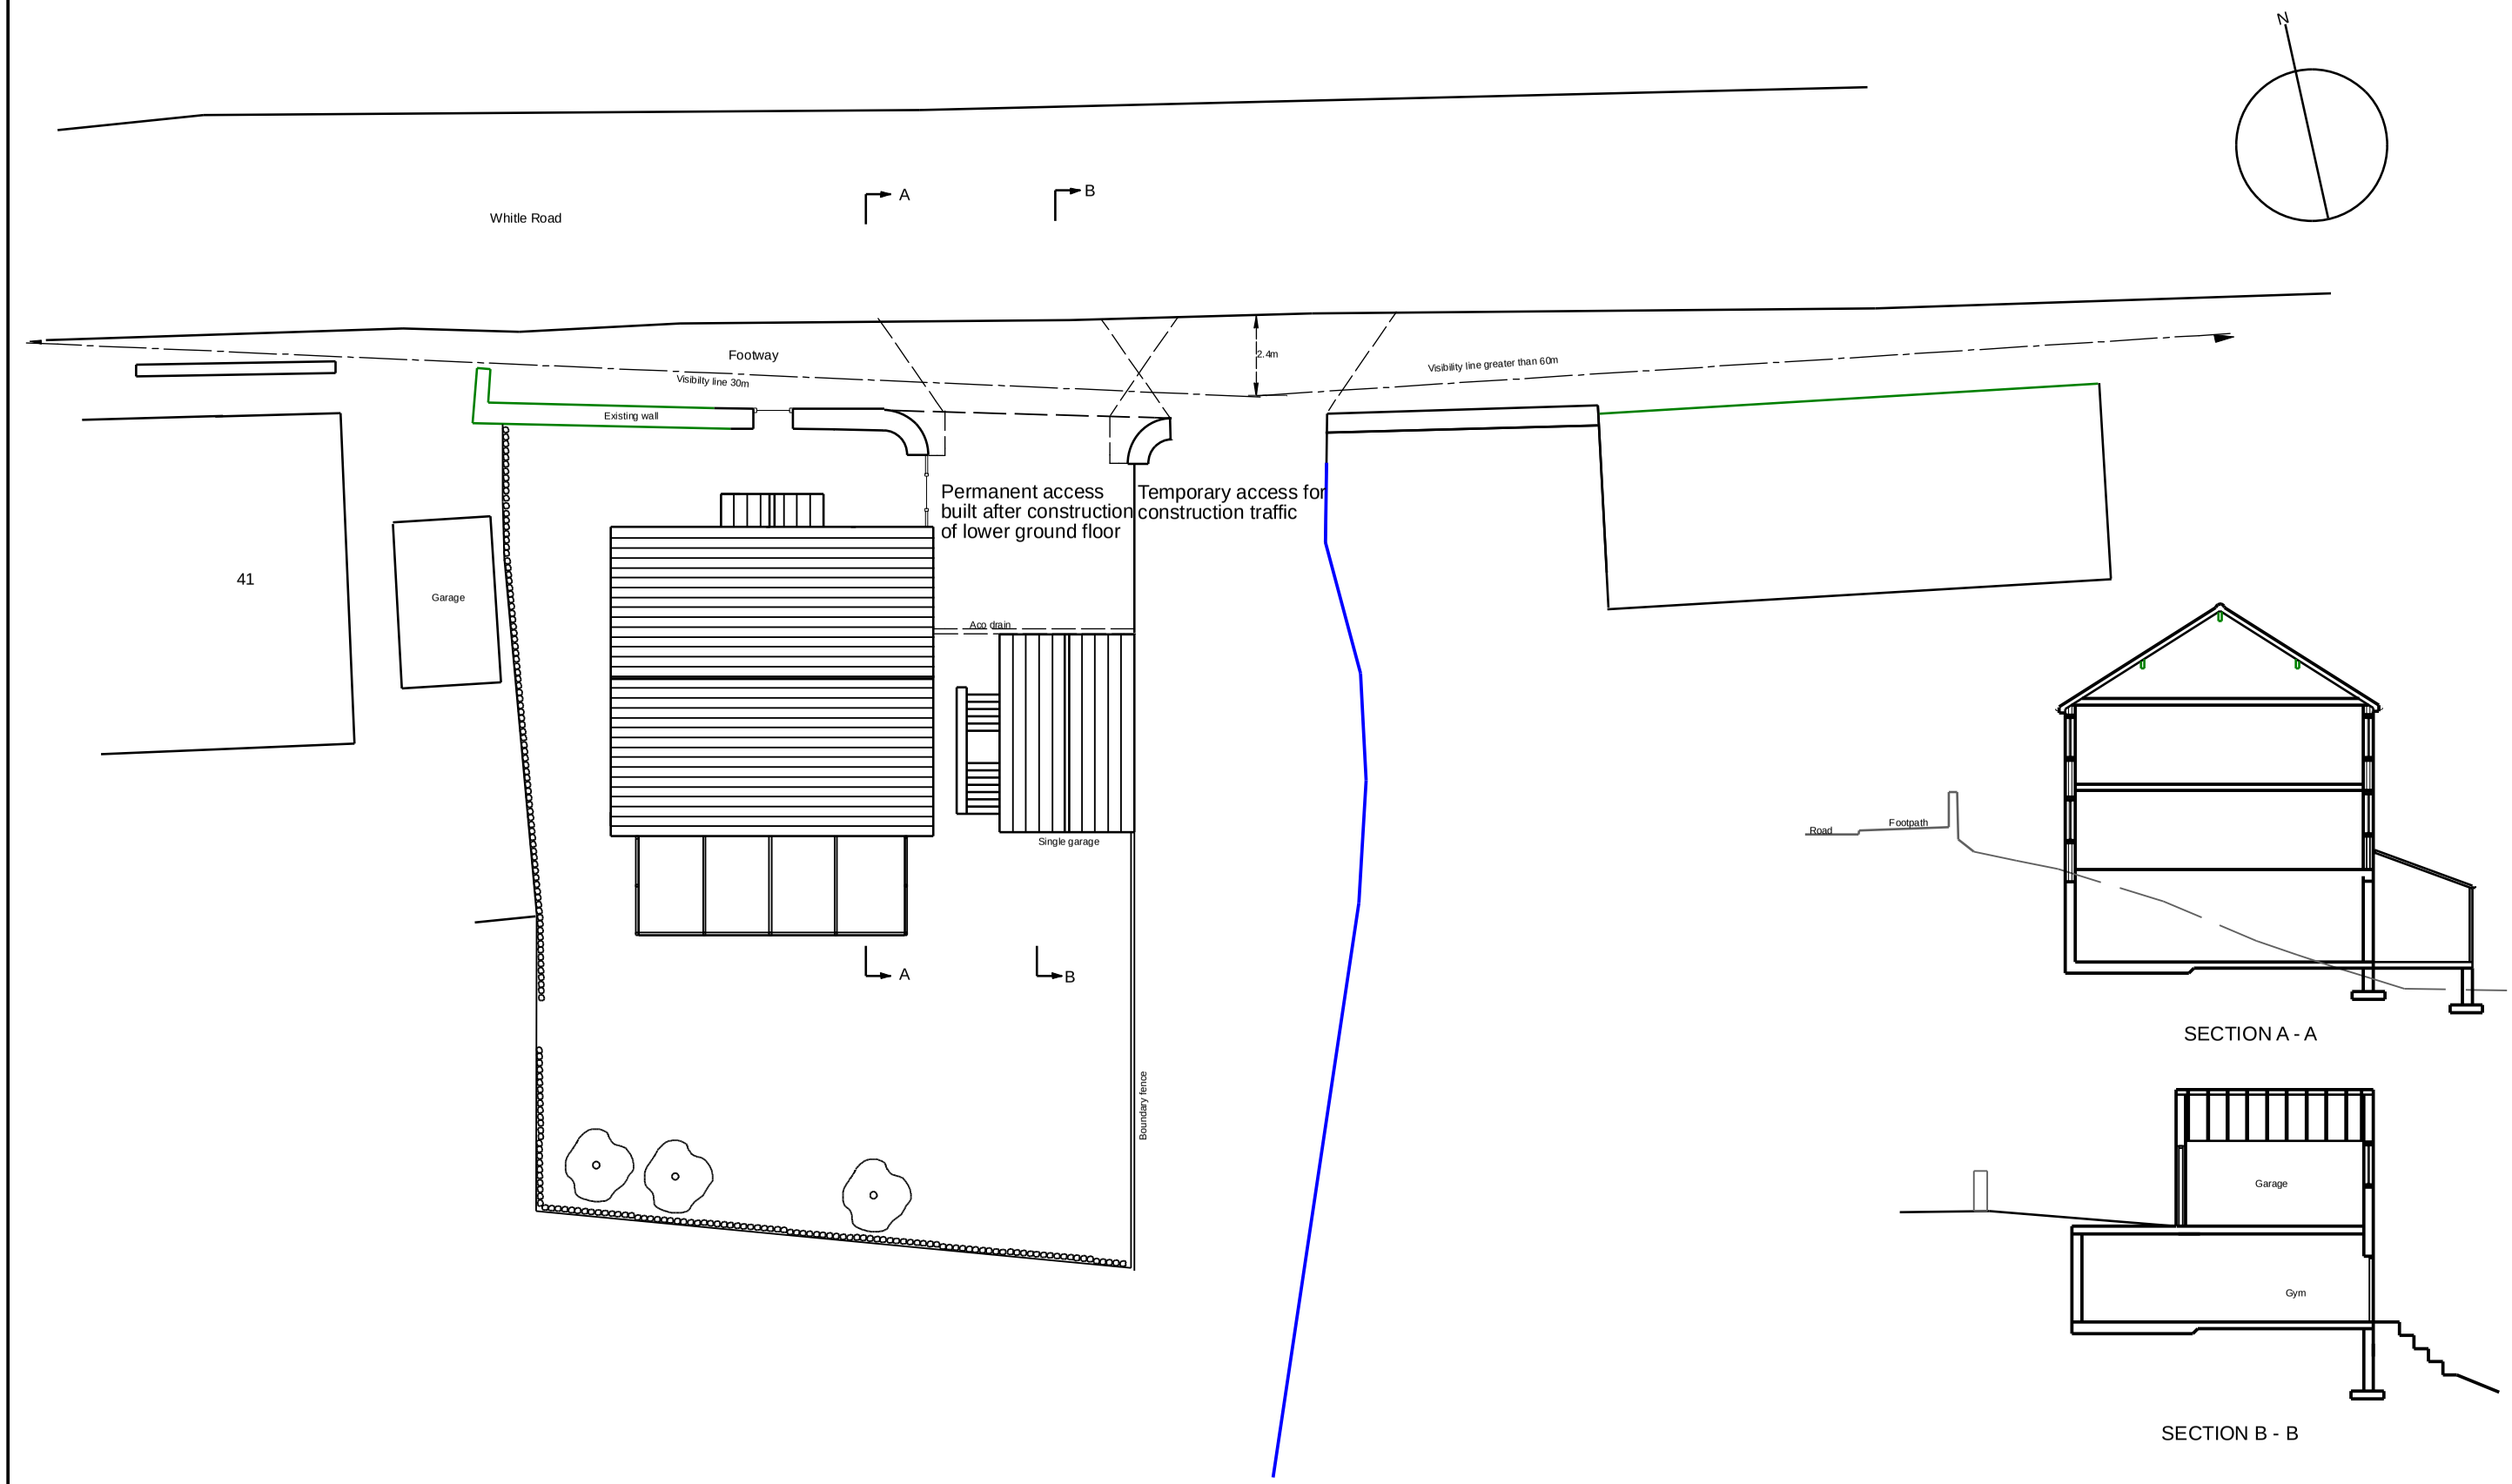


Project :	2278 Whitle Road		
Drawing :	2278.14 Access for construction traffic		
Drawn : JB	Checked :	Approved : JB	
Revision :	Date : June 2013	Scale : 1:200 @ A3	

Kingfisher Consulting

Kingfisher Consulitng . Barley Castle Yard . Market Street
Hayfield . High Peak . SK22 2EP
t : 01663 741312 . f : 08701 314559 . e : jb@kingfisher1.net