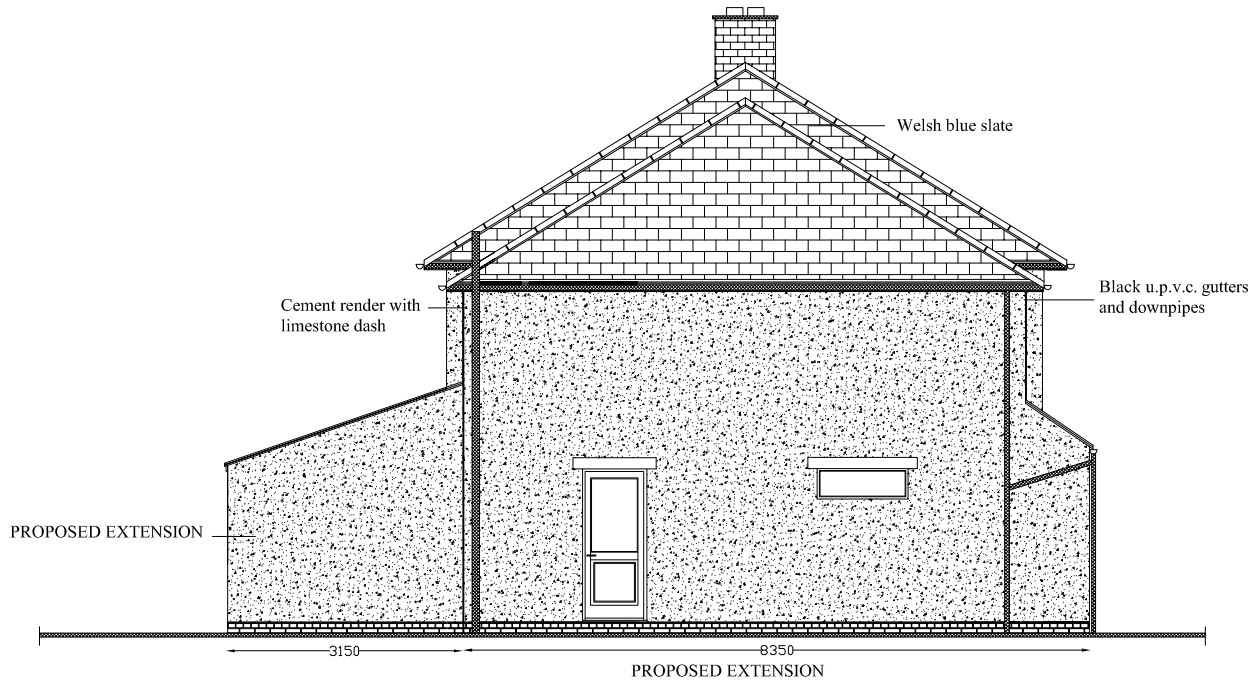
## PROPOSED FRONT EXTENSION



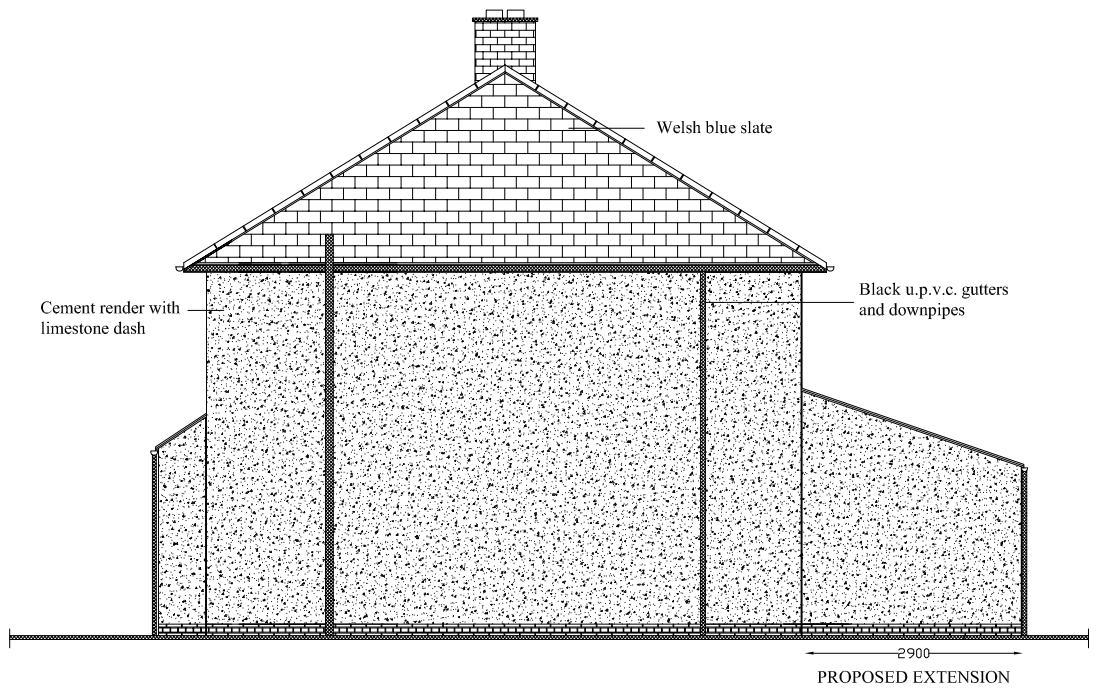

## PROPOSED SIDE (WEST) ELEVATION




## PROPOSED REAR ELEVATION




## PROPOSED SIDE (EAST) ELEVATION




SCALE 1:100

DRAWING NO. 04