
1 Front

1 : 100

0 5 10 m

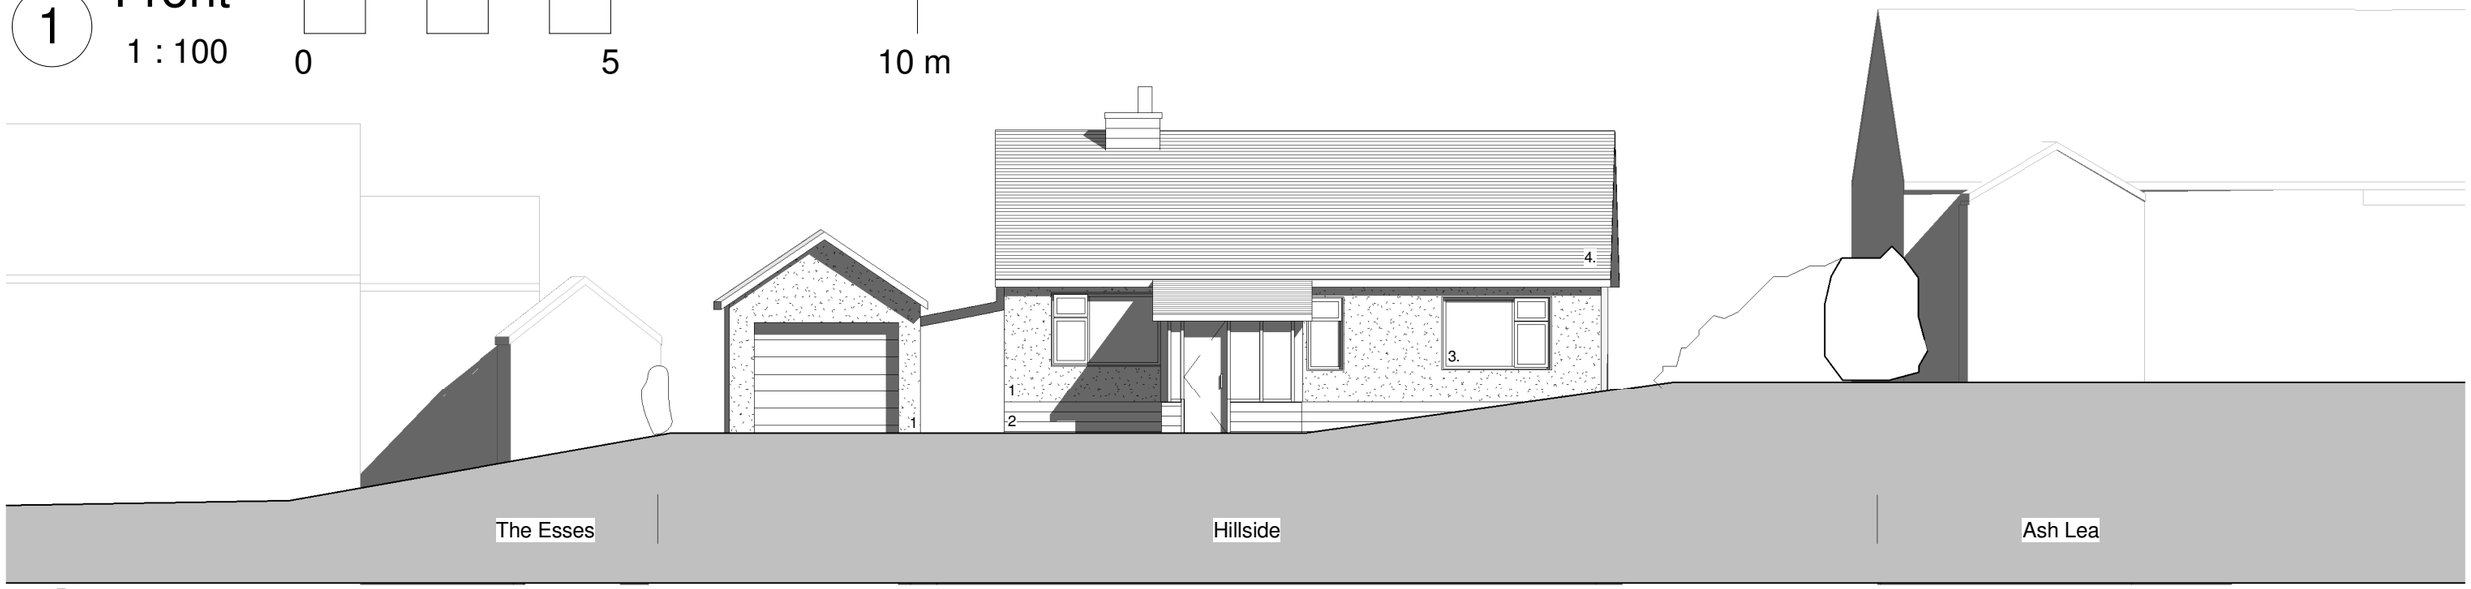

2 East

1 : 100



KEY.

1. Pebbledashed render.
2. Coursed masonry
3. UPVC windows
4. Concrete roof tiles
5. Timber boarded dormer with felt roof

Poulter Architects ©

61 Low Leighton Road, New Mills, High Peak, SK22 4PJ
07792 116373
info@ poulterarchitects.co.uk
www.poulterarchitects.co.uk

Date	Rev	Revision / author/ checker
28.06.13	A	Updated following topographical survey. JNBP
15.07.13	B	Issued for planning. JNBP

NOTES
The contractor is responsible for checking dimensions, tolerances and references. Verify any discrepancies with the architect before proceeding with the work.
Where an item is covered by drawings of different scales the larger scale drawing is to be worked to.
Do not scale from drawing. Figured dimensions to be worked to in all cases.

Purpose of Issue	Planning	**Drwg. no**	066/015 **Rev** B
Project	Hillside	**Drawn**	JNBP **Checked**
Drawing	Existing Elevations	**Scale**	1 : 100@A3 **Date** 06/07/13

15/07/2013 17:17:15