

HPK/2013/0360
RECEIVED
18 JUL 2013

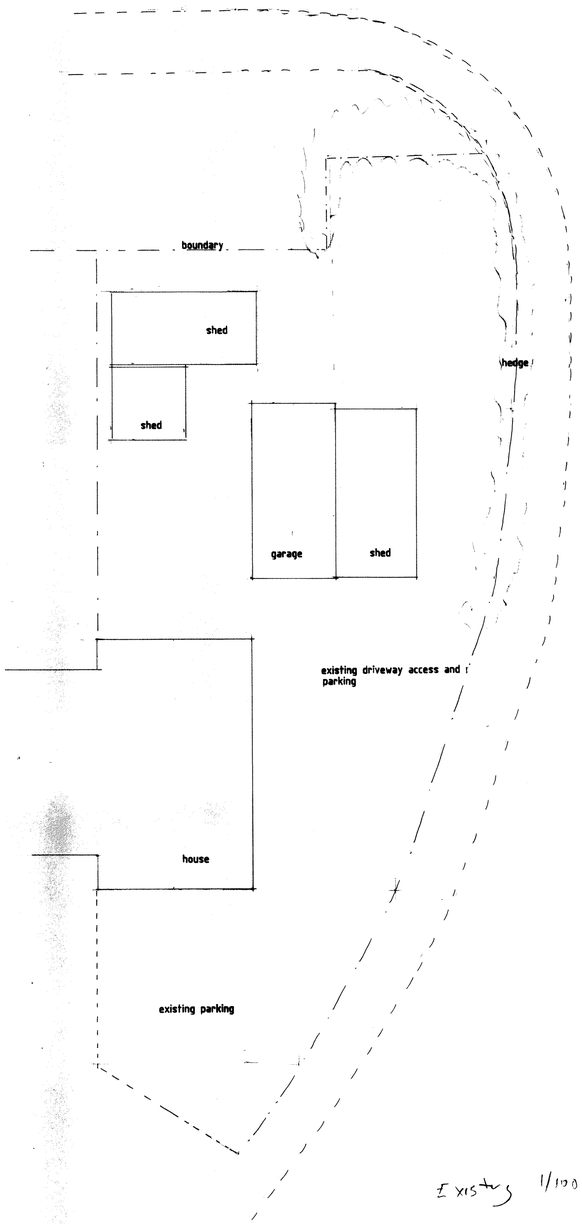


EXISTING SITE PLAN 1/100

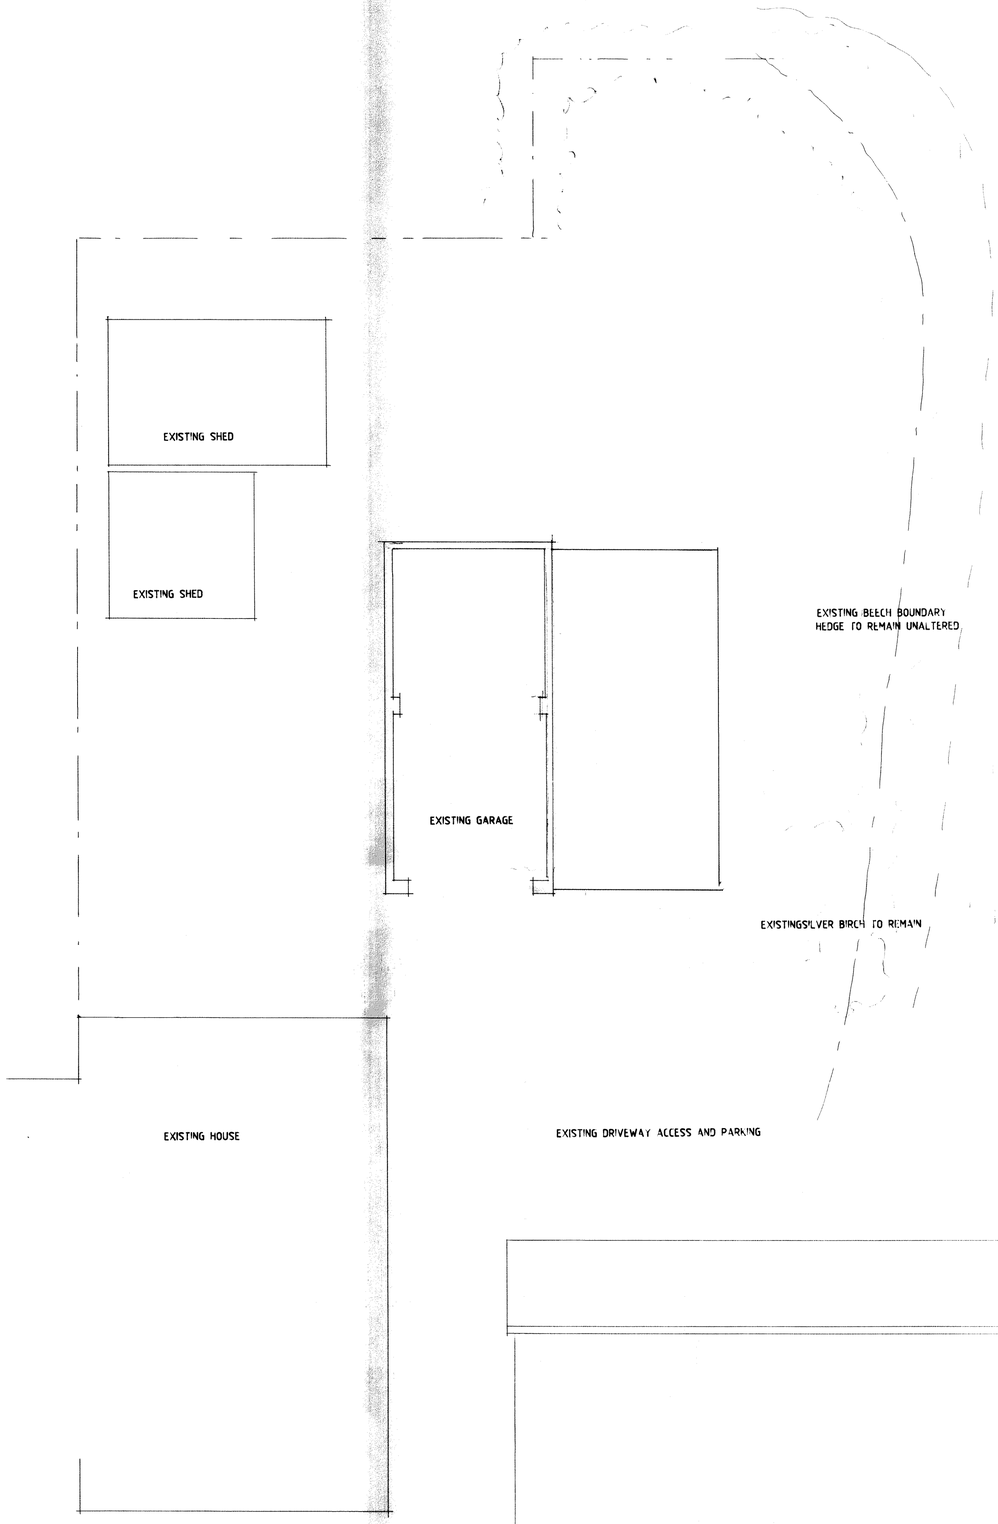


EXISTING PLAN

EXISTING DRIVEWAY ACCESS AND PARKING

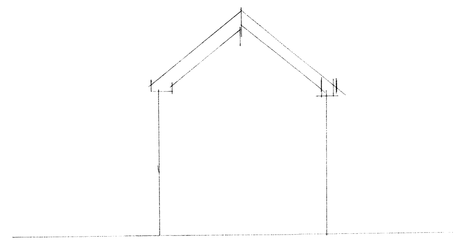


REAR ELEVATION

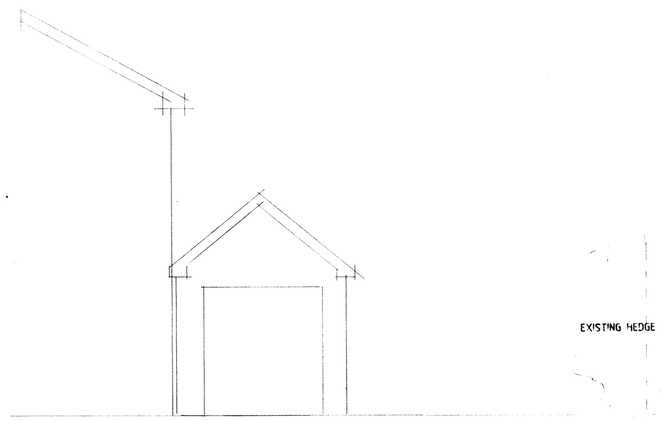

FRONT ELEVATION

EXISTING SIDE ELEVATION

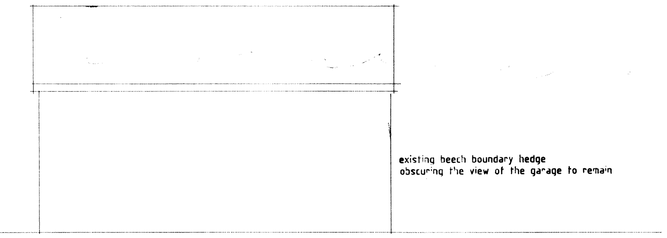

EXISTING PLANS AND ELEVATIONS
2 WATKIN AVENUE HADFIELD
SCALE 1/50
MR GROOMBRIDGE