


HPK/2013/0360
HIGH PEAK
18 JUL 2013

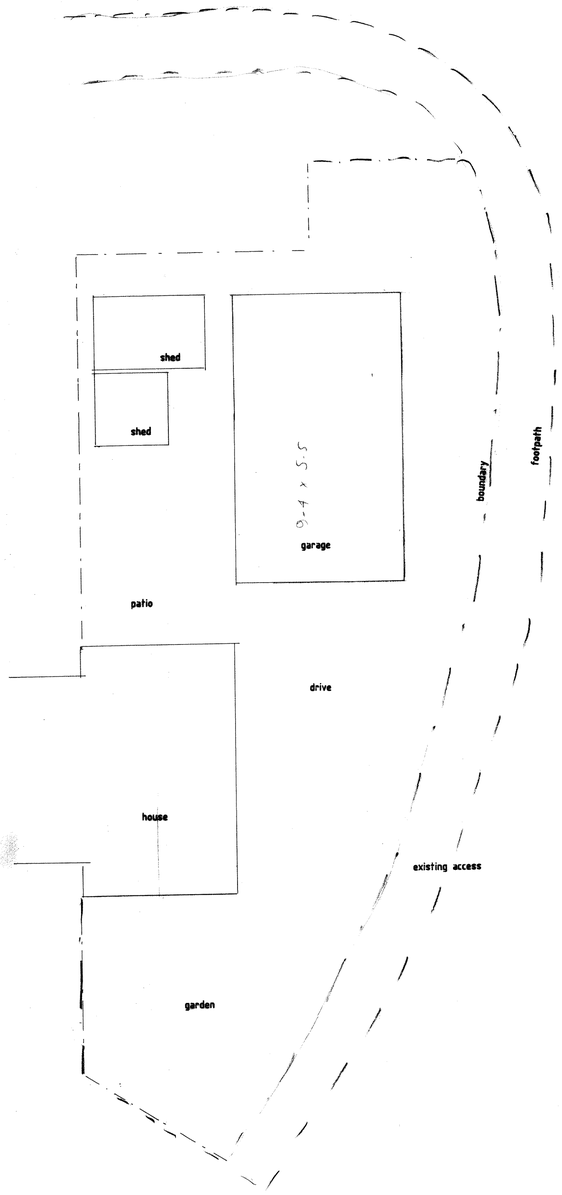


SITE PLAN SCALE 1/100

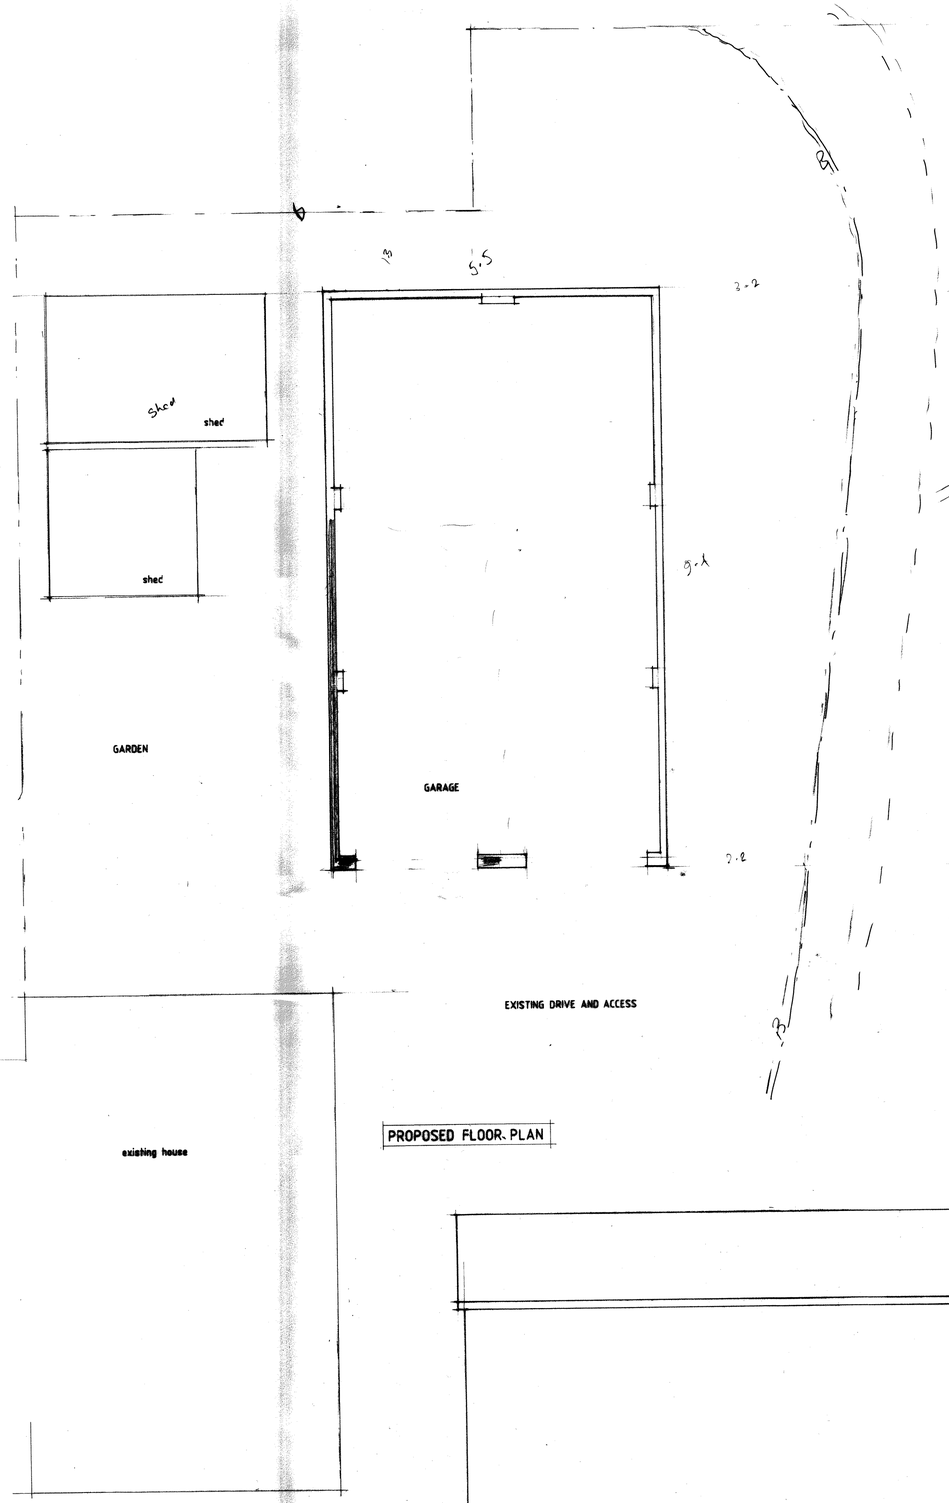


PROPOSED FLOOR PLAN

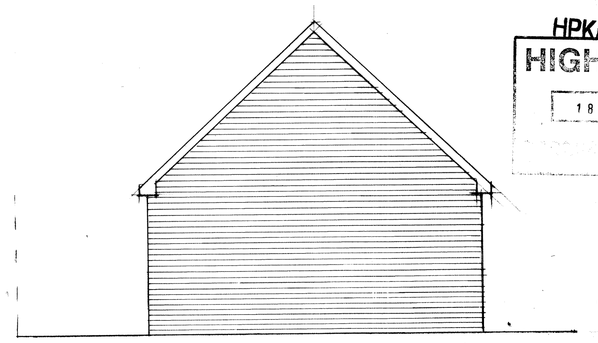

PROPOSED REAR ELEVATION

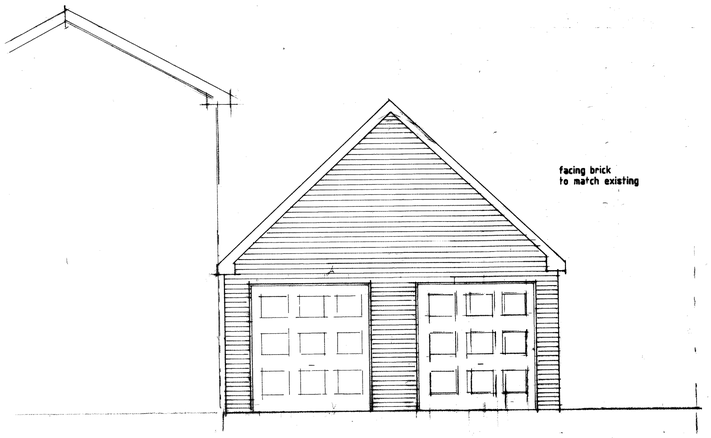

PROPOSED FRONT ELEVATION

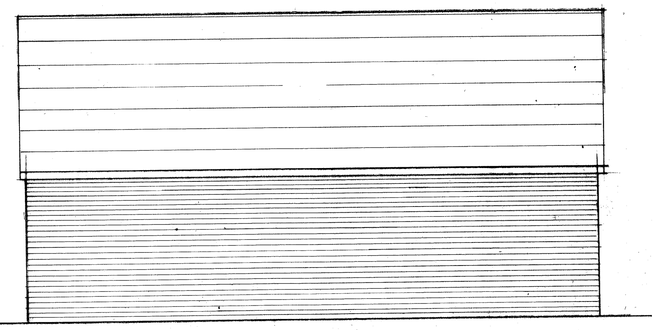

PROPOSED SIDE ELEVATION BOTH SIDES IDENTICAL

PROPOSED DETACHED GARAGE EXTENSION
2 WATKIN AVENUE HADFIELD
MR R GROOMBRIDGE SCALE 1/50