



SOUTH EAST ELEVATION
SCALE 1.100

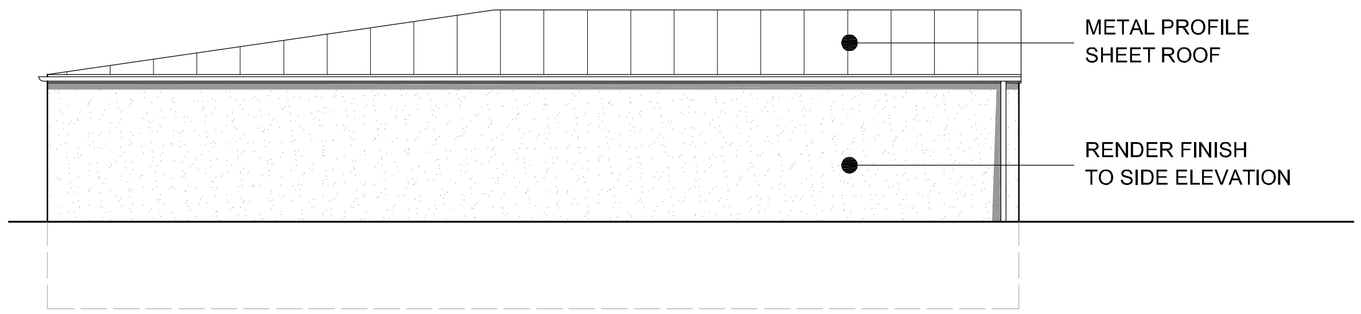


NORTH EAST ELEVATION
SCALE 1.100

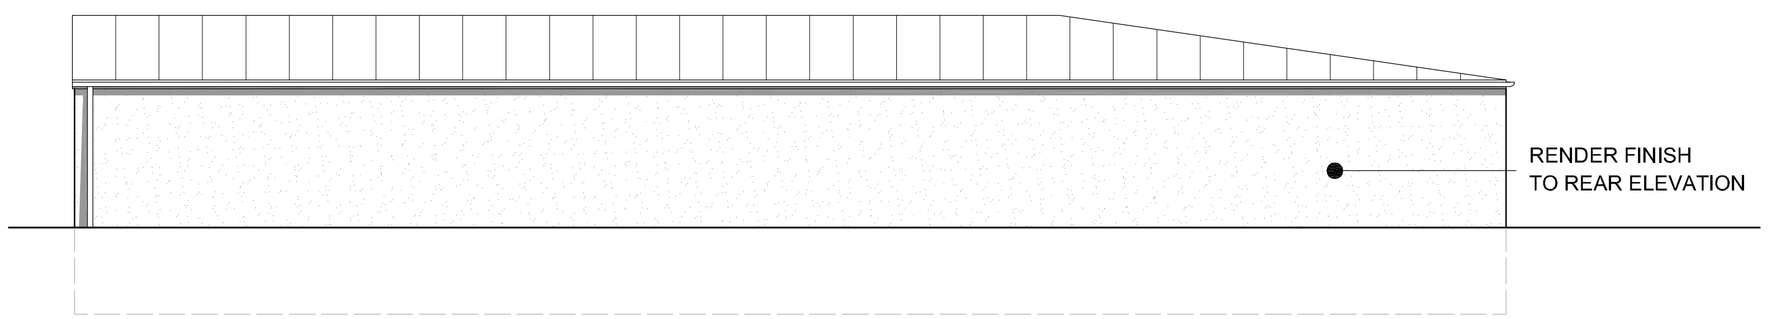

SOUTH WEST ELEVATION
SCALE 1.100



NORTH WEST ELEVATION
SCALE 1.100

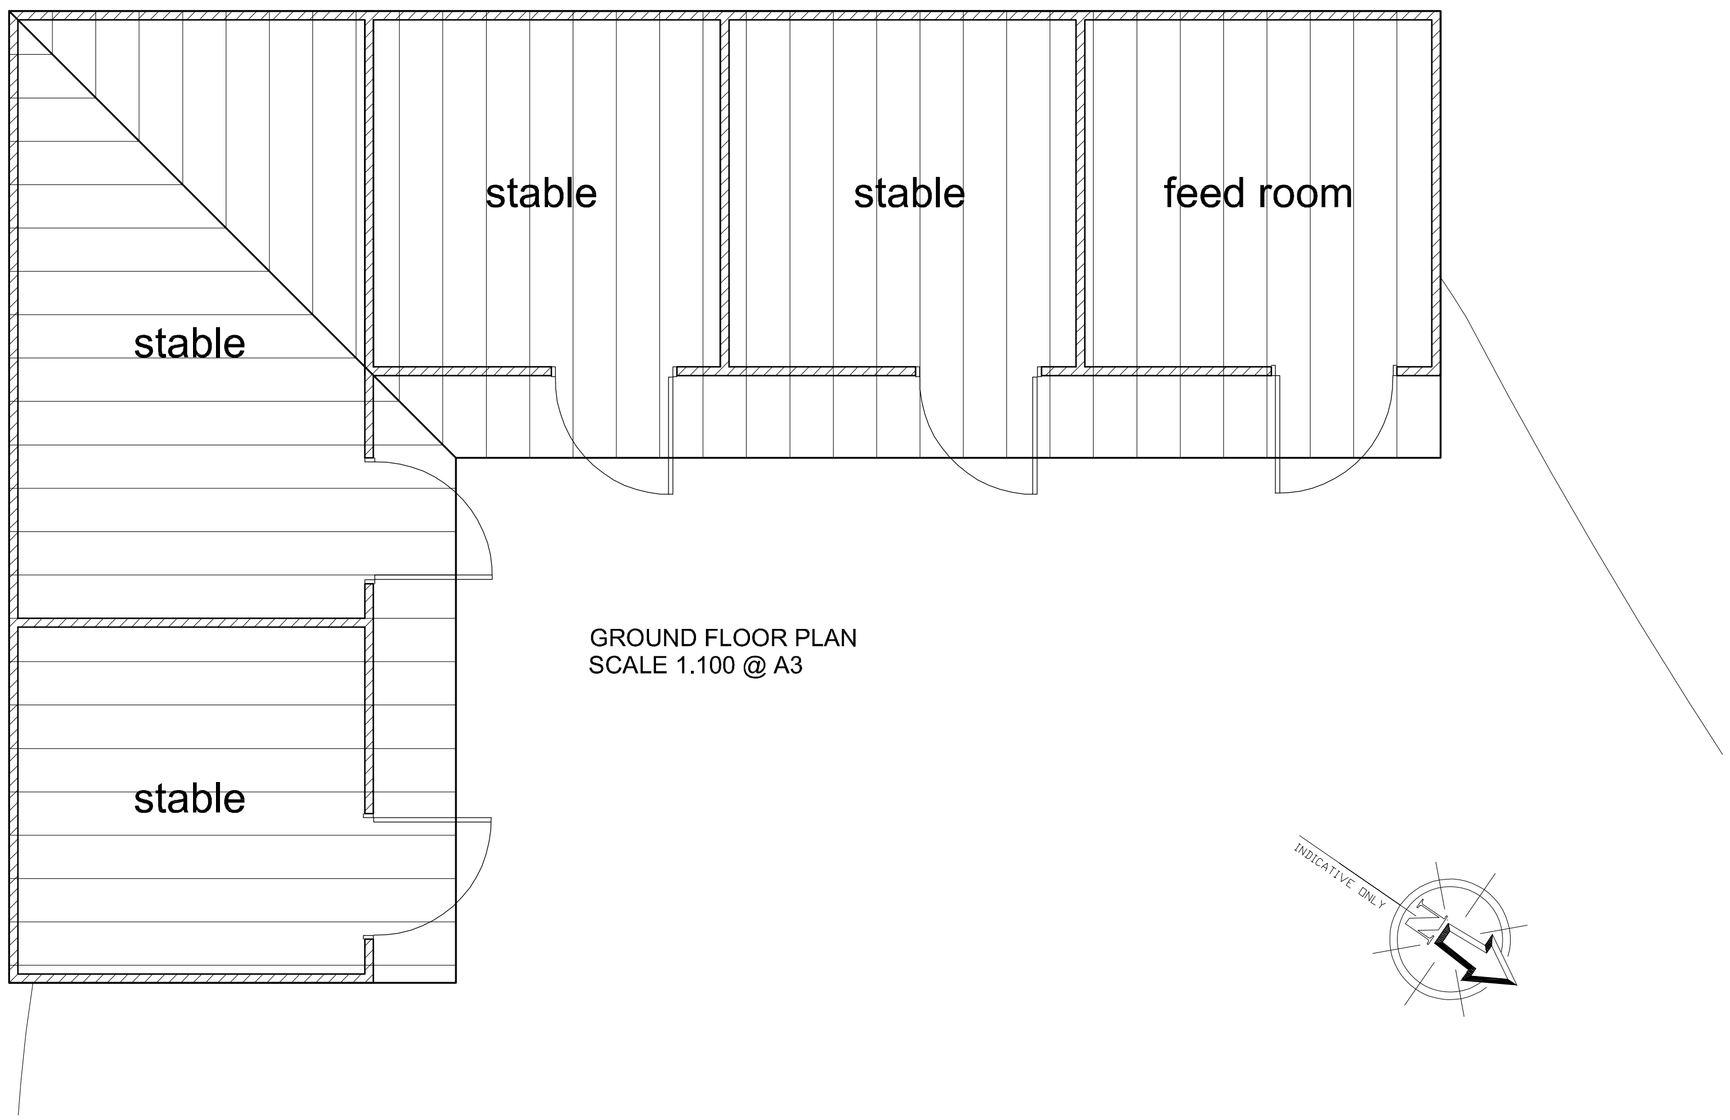

GROUND FLOOR PLAN
SCALE 1.100 @ A3

Revision	Date
-	-

RMBD
RICHARD MUNDY BUILDING DESIGN LTD

Proposed New Stables
Plex Farm
Buxton

Mr & Mrs O Longden &
Miss J Millican & Mr J Race

Proposed Stable Block

Plan & Elevations

Richard Mundy Building Design Ltd.
Travel House, Buxton Road,
Bakewell, DE45 1BZ
Tel & Fax: 01629 815053
e-mail: info@rm-bd.co.uk

Date:	**Scale:**	
	A3 issue	**A1 issue**
June 2013	1.100	1.50
Ref: JM	**Dwg. No.** 1614-01	

© COPYRIGHT EXISTS ON THE DESIGNS AND INFORMATION SHOWN ON THIS DRAWING
The Contractor must verify all dimensions on site before making shop drawings or commencing work of any kind. No dimensions to be scaled from this drawing. Architect to be notified of any discrepancies in dimensions immediately.