
CHANGE OF USE APPLICATION HPK/2013/0311 - 34 UNION ROAD, NEW MILLS

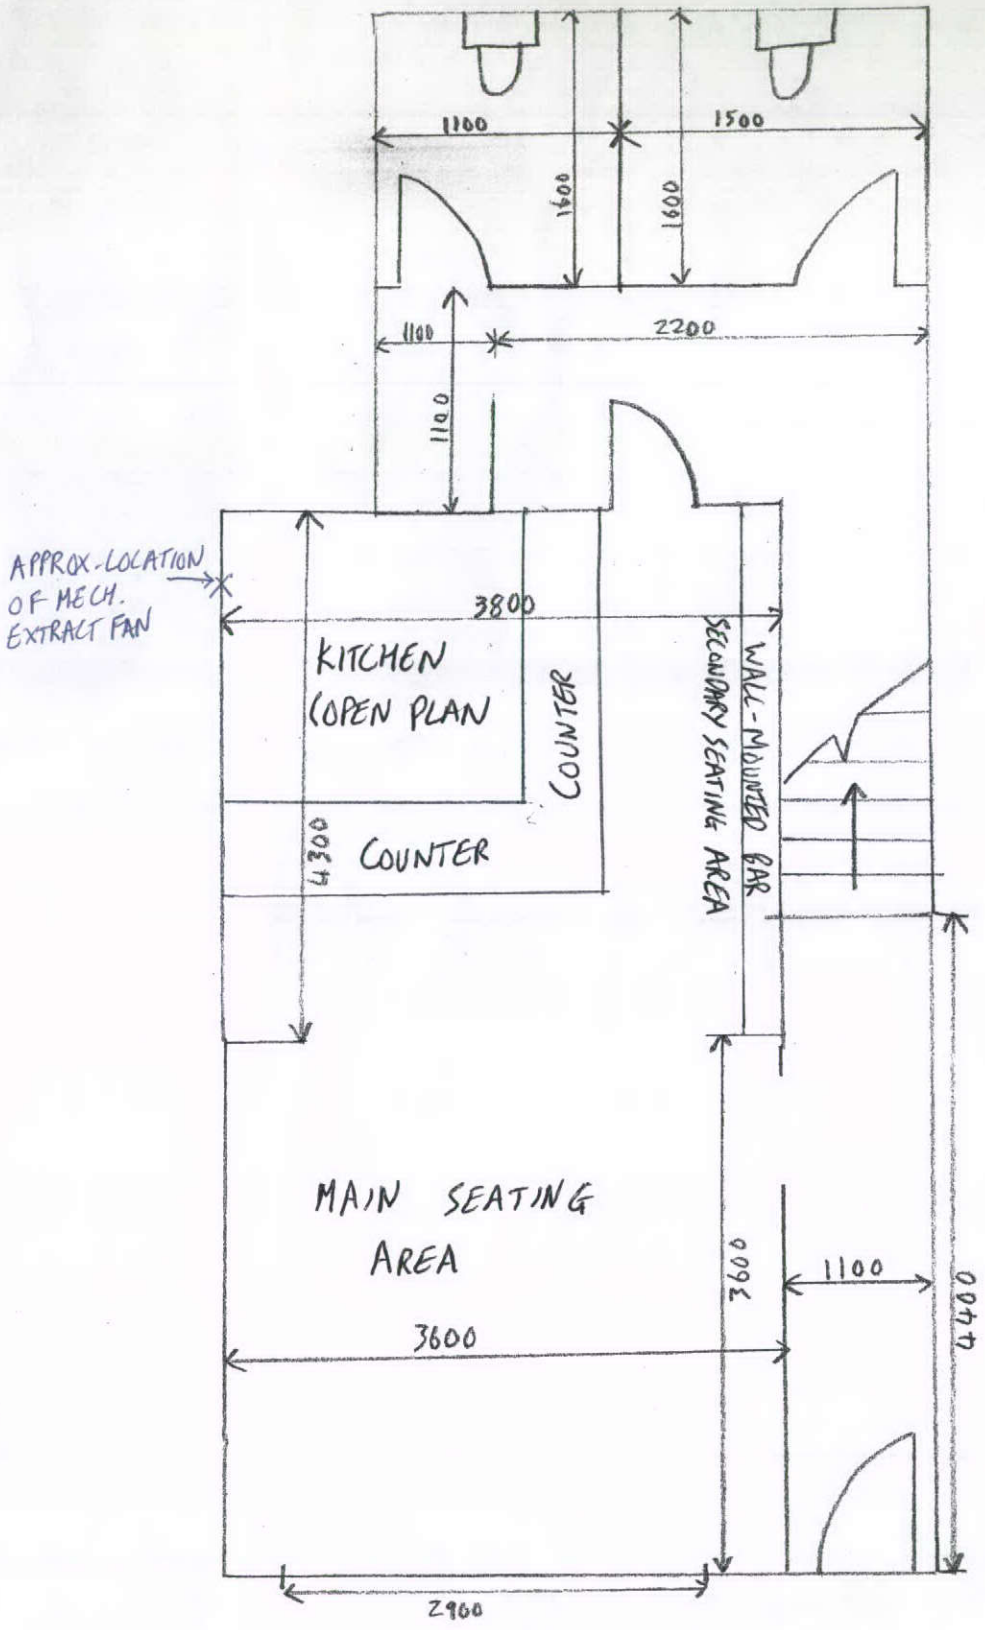

GROUND FLOOR

EXISTING AND PROPOSED FLOOR PLAN

NOT TO SCALE