


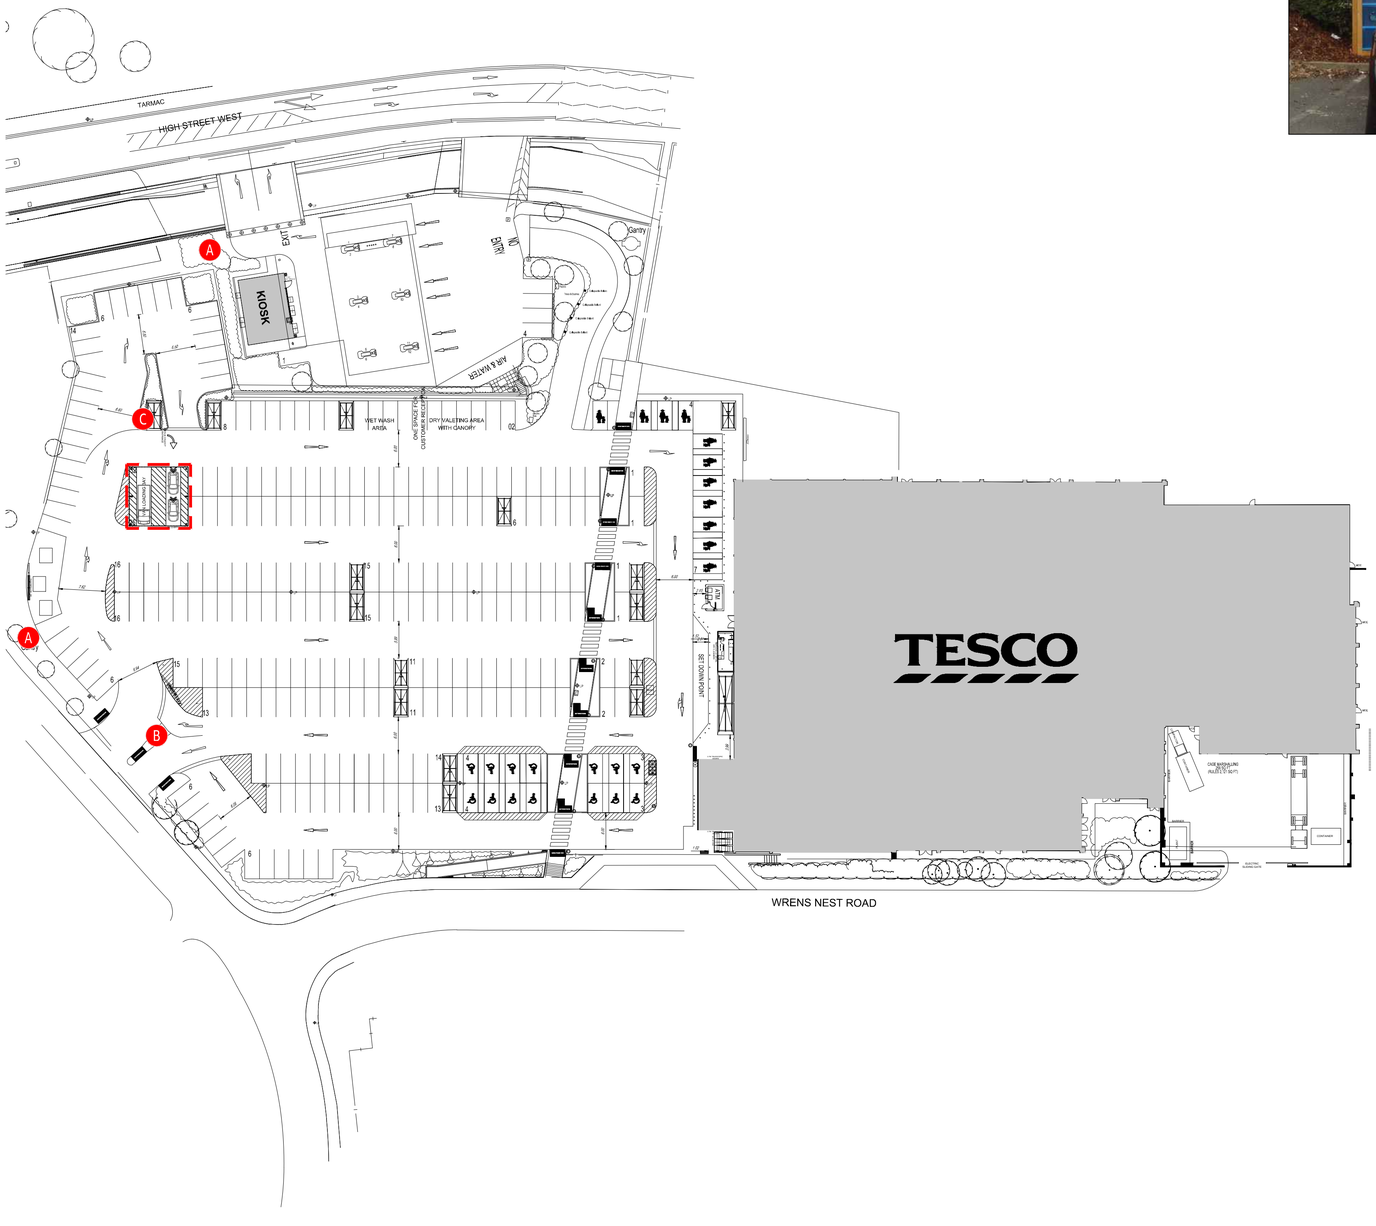










A Gantry Slat
1863x350mm
Applied to Gantry (Front & Back)
Replace existing Gantry slats for the New BLUE Slats.
Scale 1:50 @ A3
QTY - 4

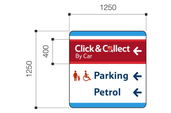

B 1250mm x 1250mm
New Panel - Replace existing
QTY - 1



C 1250mm x 1250mm
New Panel - Replace existing
QTY - 1

Carpark Singage Examples
Scale 1:50 @ A1

Notes:

0mm 50mm A1 original sheet size

Contact HLN regarding terms & conditions, copyrights, CDM, etc. Check printed scale, responsibility is not accepted for reproduction of digital media or measuring from this document. Only figured dimensions to be used for construction. Report doubts/discrepancies to project Architect.

Notes:

When drawings are received from other parties for use as base/survey drawing, hlnarchitects do not accept liability for any discrepancy found in the information provided. All received information is considered to be true and accurate record of existing building/site.

This original drawing is issued for the purpose indicated and contains confidential information. Further copies and circulation will be strictly in accordance with the confidentiality agreement with hlnarchitects.

Safety Health & Environmental (S.H.E.) Notes are for informing competent persons of significant risks or design issues, relevant to their area of work, which may be unusual or not obvious, or which might be difficult to manage

Client: TESCO

Project: Tesco Glossop 2571
Car Park Van Canopy for Customer Collection of pre-paid shopping

Drawing Title: Proposed Signage Site Plan

Drawing Status	Scale	Date	Drawn By	Checked	Job No:	Drawing No.	Rev.
PLANNING	1:500/50 @ A1	12.07.2013	PS	MH	6572 (92) 2571	AA (90) 200	-

HLN Architects Ltd 21/22 Neptune Court, Vanguard Way, Cardiff, CF24 5PJ
t:029 2039 8611 f:029 2037 4690
e:info@hlnarchitects.com w:www.hlnarchitects.com

TESCO architects group

RIBA Chartered Practice

CARDIFF ■ REDDITCH □ LONDON □

HLN ARCHITECTURE + ENGINEERING