

Proposed Colours:


Red Pantone 200C
Pantone Reflex Blue – Closest Match RAL 5022
Max Height Sign RAL 1023 (Traffic Yellow)

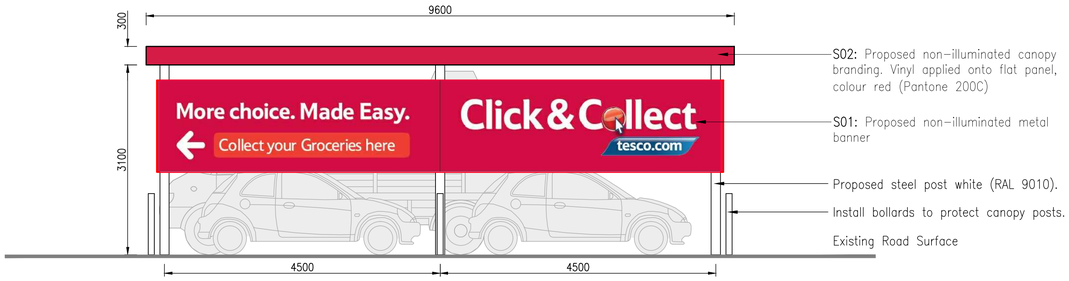


Proposed Side Elevation A (Customer side)

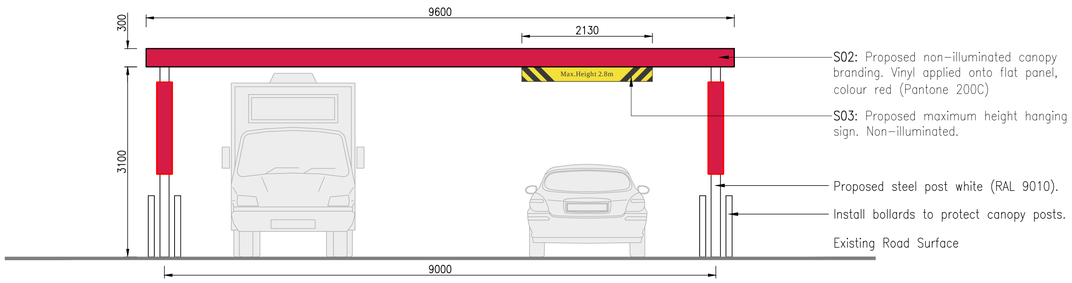


Proposed Rear Elevation B (Facing van exit, Customer entry)

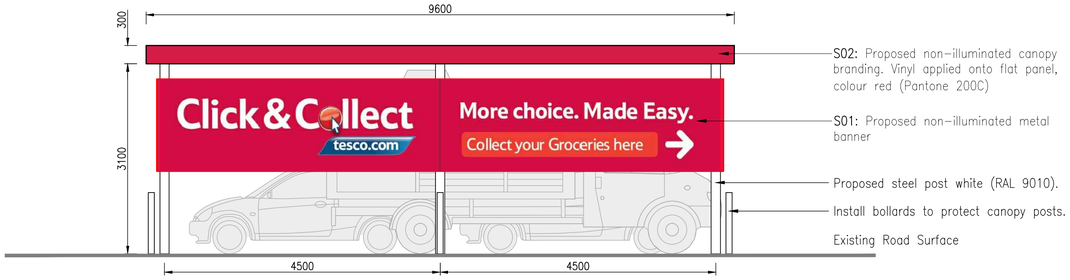


Proposed Side Elevation C (Van side)

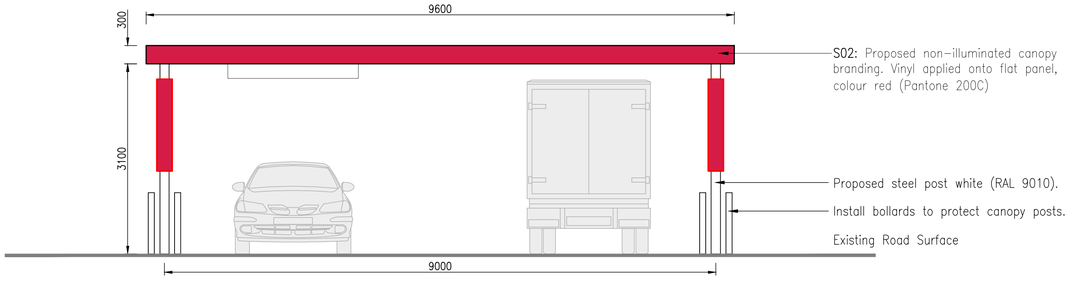

Proposed Front Elevation D (Facing van entry, Customer exit)

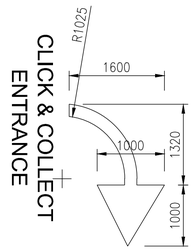

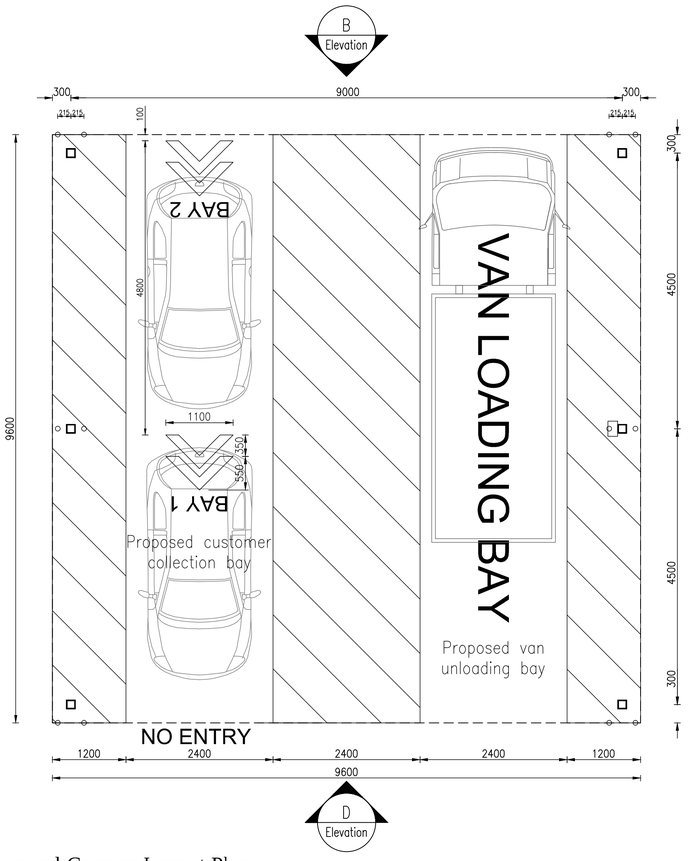

Proposed Canopy Layout Plan

Notes:

0mm 50mm A1 original sheet size

Contact HLN regarding terms & conditions, copyrights, CDM, etc. Check printed scale, responsibility is not accepted for reproduction of digital media or measuring from this document. Only figured dimensions to be used for construction. Report doubts/discrepancies to project Architect.

Notes:

When drawings are received from other parties for use as base/survey drawing, hlnarchitects do not accept liability for any discrepancy found in the information provided. All received information is considered to be true and accurate record of existing building/site.

This original drawing is issued for the purpose indicated and contains confidential information. Further copies and circulation will be strictly in accordance with the confidentiality agreement with hlnarchitects.

Safety Health & Environmental (S.H.E.) Notes are for informing competent persons of significant risks or design issues, relevant to their area of work, which may be unusual or not obvious, or which might be difficult to manage

Client: TESCO	Project: Tesco Glossop 2571 Car Park Van Canopy for Customer Collection of pre-paid shopping	Drawing Title: Proposed Signage Detailed Plan & Elevations
Drawing Status: PLANNING	Scale: 1:50 @ A1 | Date: 12.07.2013 | Drawn By: PS | Checked: MH	Job No: 6572 (92) 2571 | Drawing No: AA (20) 200 | Rev.: -

HLN Architects Ltd 21/22 Neptune Court, Vanguard Way, Cardiff, CF24 5PJ
t:029 2039 8611 f:029 2037 4690
e:info@hlnarchitects.com w:www.hlnarchitects.com
TESCO architects group
RIBA Chartered Practice
CARDIFF REDDITCH LONDON
HLN ARCHITECTURE + ENGINEERING