
HPK/2013/0412
HIGH PEAK
18 JUL 2013
BOROUGH COUNCIL

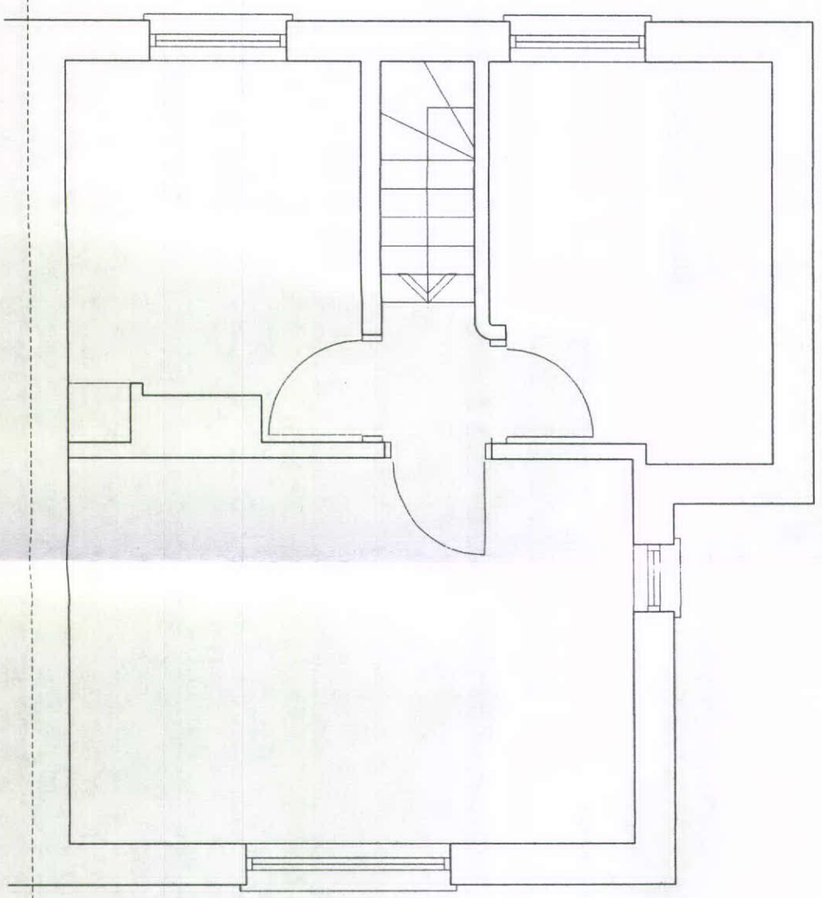

SIMON COLEY B.A.(HONS) Dip Arch RIBA.

ARCHITECT

2, Water's Edge Lane,
Chapel-en-le-Frith,
High Peak,
Derbyshire.
SK23 0LP
Tel No. 01298 815835
Fax No. 01298 815219
e Mail: Ceasark@AOL.COM

SITE 1, The Cresent, Chapel-en-le-Frith

TITLE First Floor Plan Existing

SCALE 1:50 | DATE MAR 2013 | BY: SNC

DRAWING NO. 158 TP03

REV	NOTES	DATE

0 1.0 1.5 2.0m
Scale