
HPK/2013/0412

HIGH PEAK

18 JUL 2013

BOROUGH COUNCIL

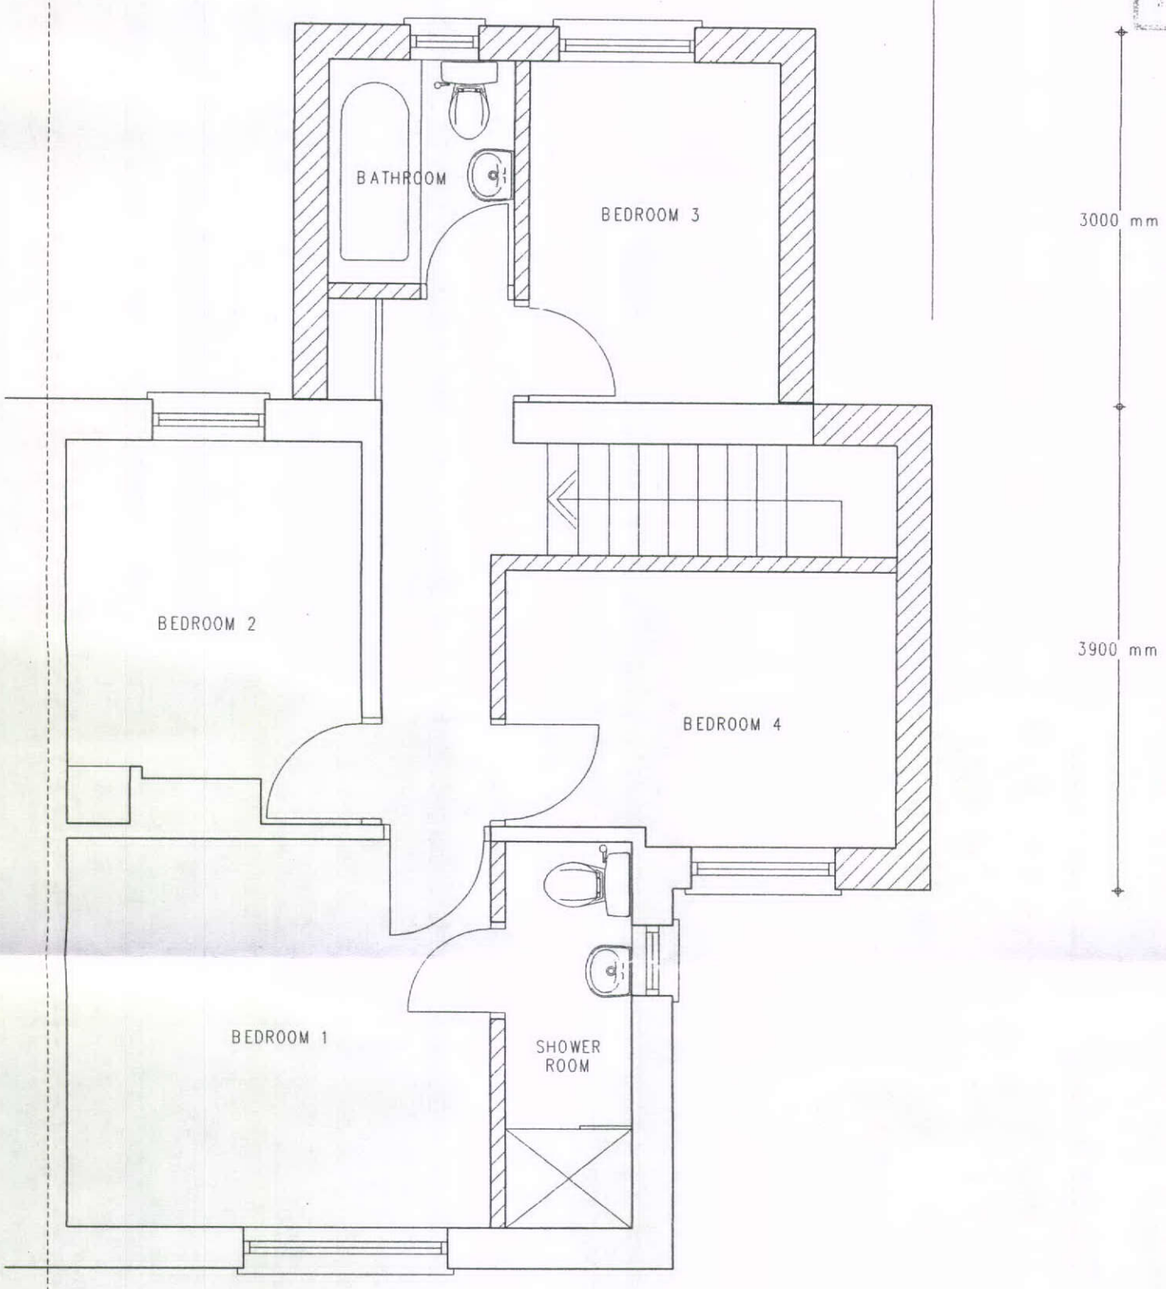

footpath

SIMON COLEY B.A.(HONS) Dip Arch RIBA

ARCHITECT

2, Water's Edge Lane,
Chapel-en-le-Frith,
High Peak,
Derbyshire.
SK23 0LP
Tel No. 01298 815835
Fax No. 01298 815219

SITE	1, The Cresent, Chapel-en-le-Frith
TITLE	First Floor Plan Proposed
SCALE 1:50	DATE MAR 2013 BY: SNC
DRAWING NO.	158 TP13A

REV	NOTES	DATE
A	Amendments to side and rear elevation	JULY 1

0 1.0 1.5 2.0m

Scale